# CONSTRUCTING A ROUNDABOUT AT SR-167 AND SR-87
# PIKE COUNTY, ALABAMA

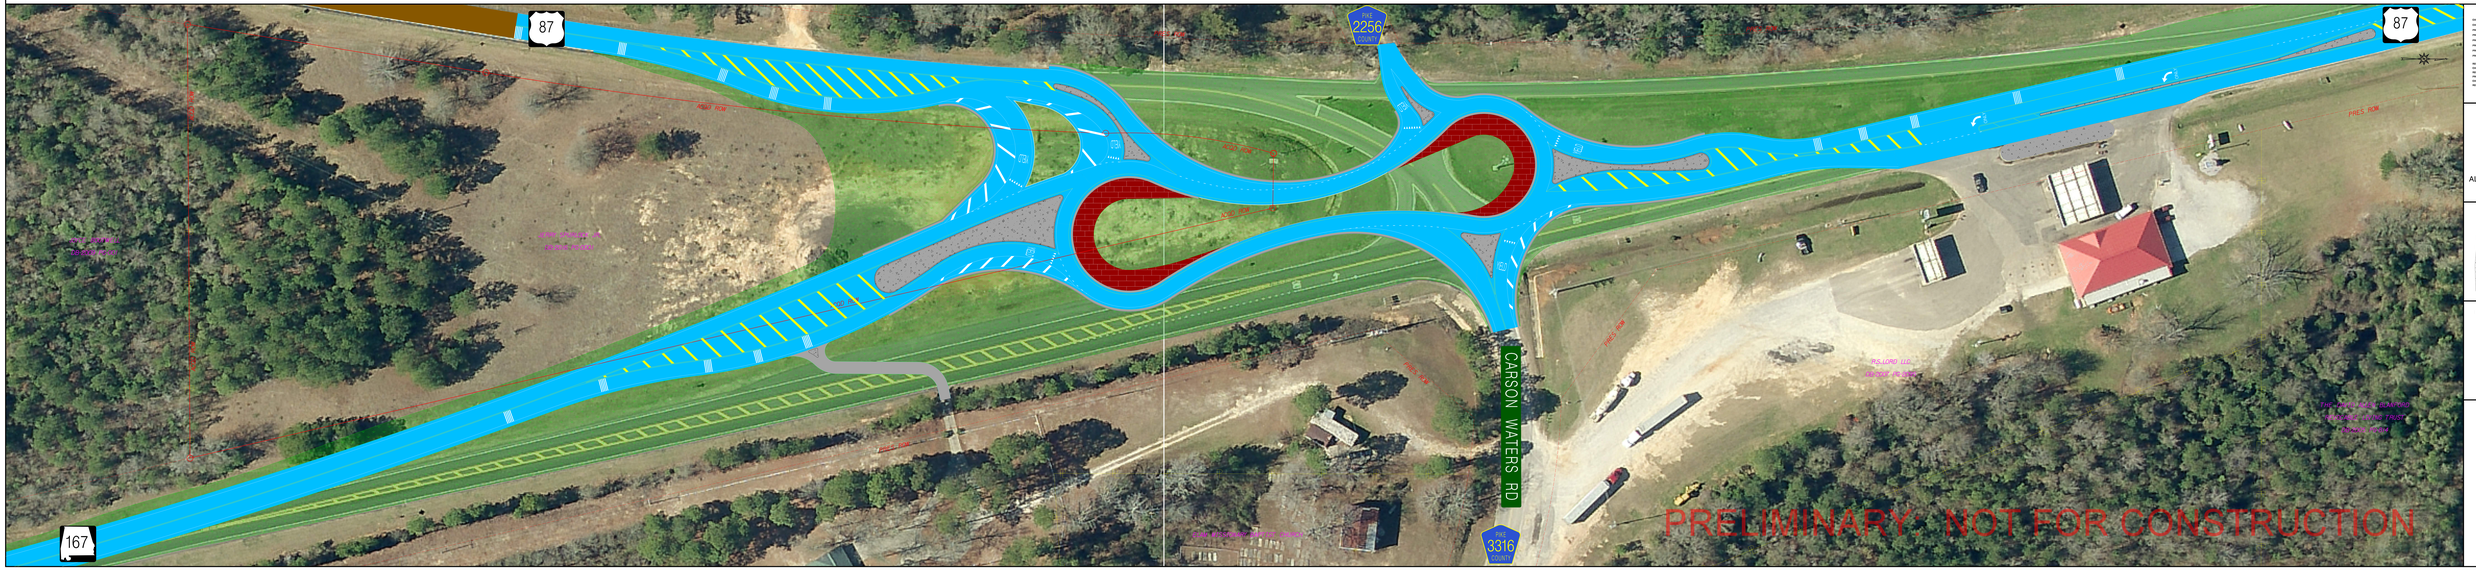


**PLAN LAYOUT**

LEGEND

EXISTING PAVEMENT TO BE REMOVED
EXISTING PAVEMENT TO BE PRESERVED
PROPOSED PAVEMENT (ASPHALT)
PROPOSED PAVEMENT (BY OTHERS)
PROPOSED CONCRETE ISLAND
PROPOSED GRASS
PROPOSED TRUCK APRON
PROPOSED RIGHT OF WAY
REQUIRED CONSTRUCTION EASEMENT
EXISTING RIGHT OF WAY
EXISTING PROPERTY LINE
PROPERTY LINE
EXISTING SIGNED ACCESS (A.J. PIKE)
REQUIRED SIGNED ACCESS (A.J. PIKE)

ALABAMA DEPARTMENT OF TRANSPORTATION

Prepared By:

Gresham Smith

DATE: 6/17/2021

**MAP INSET A**