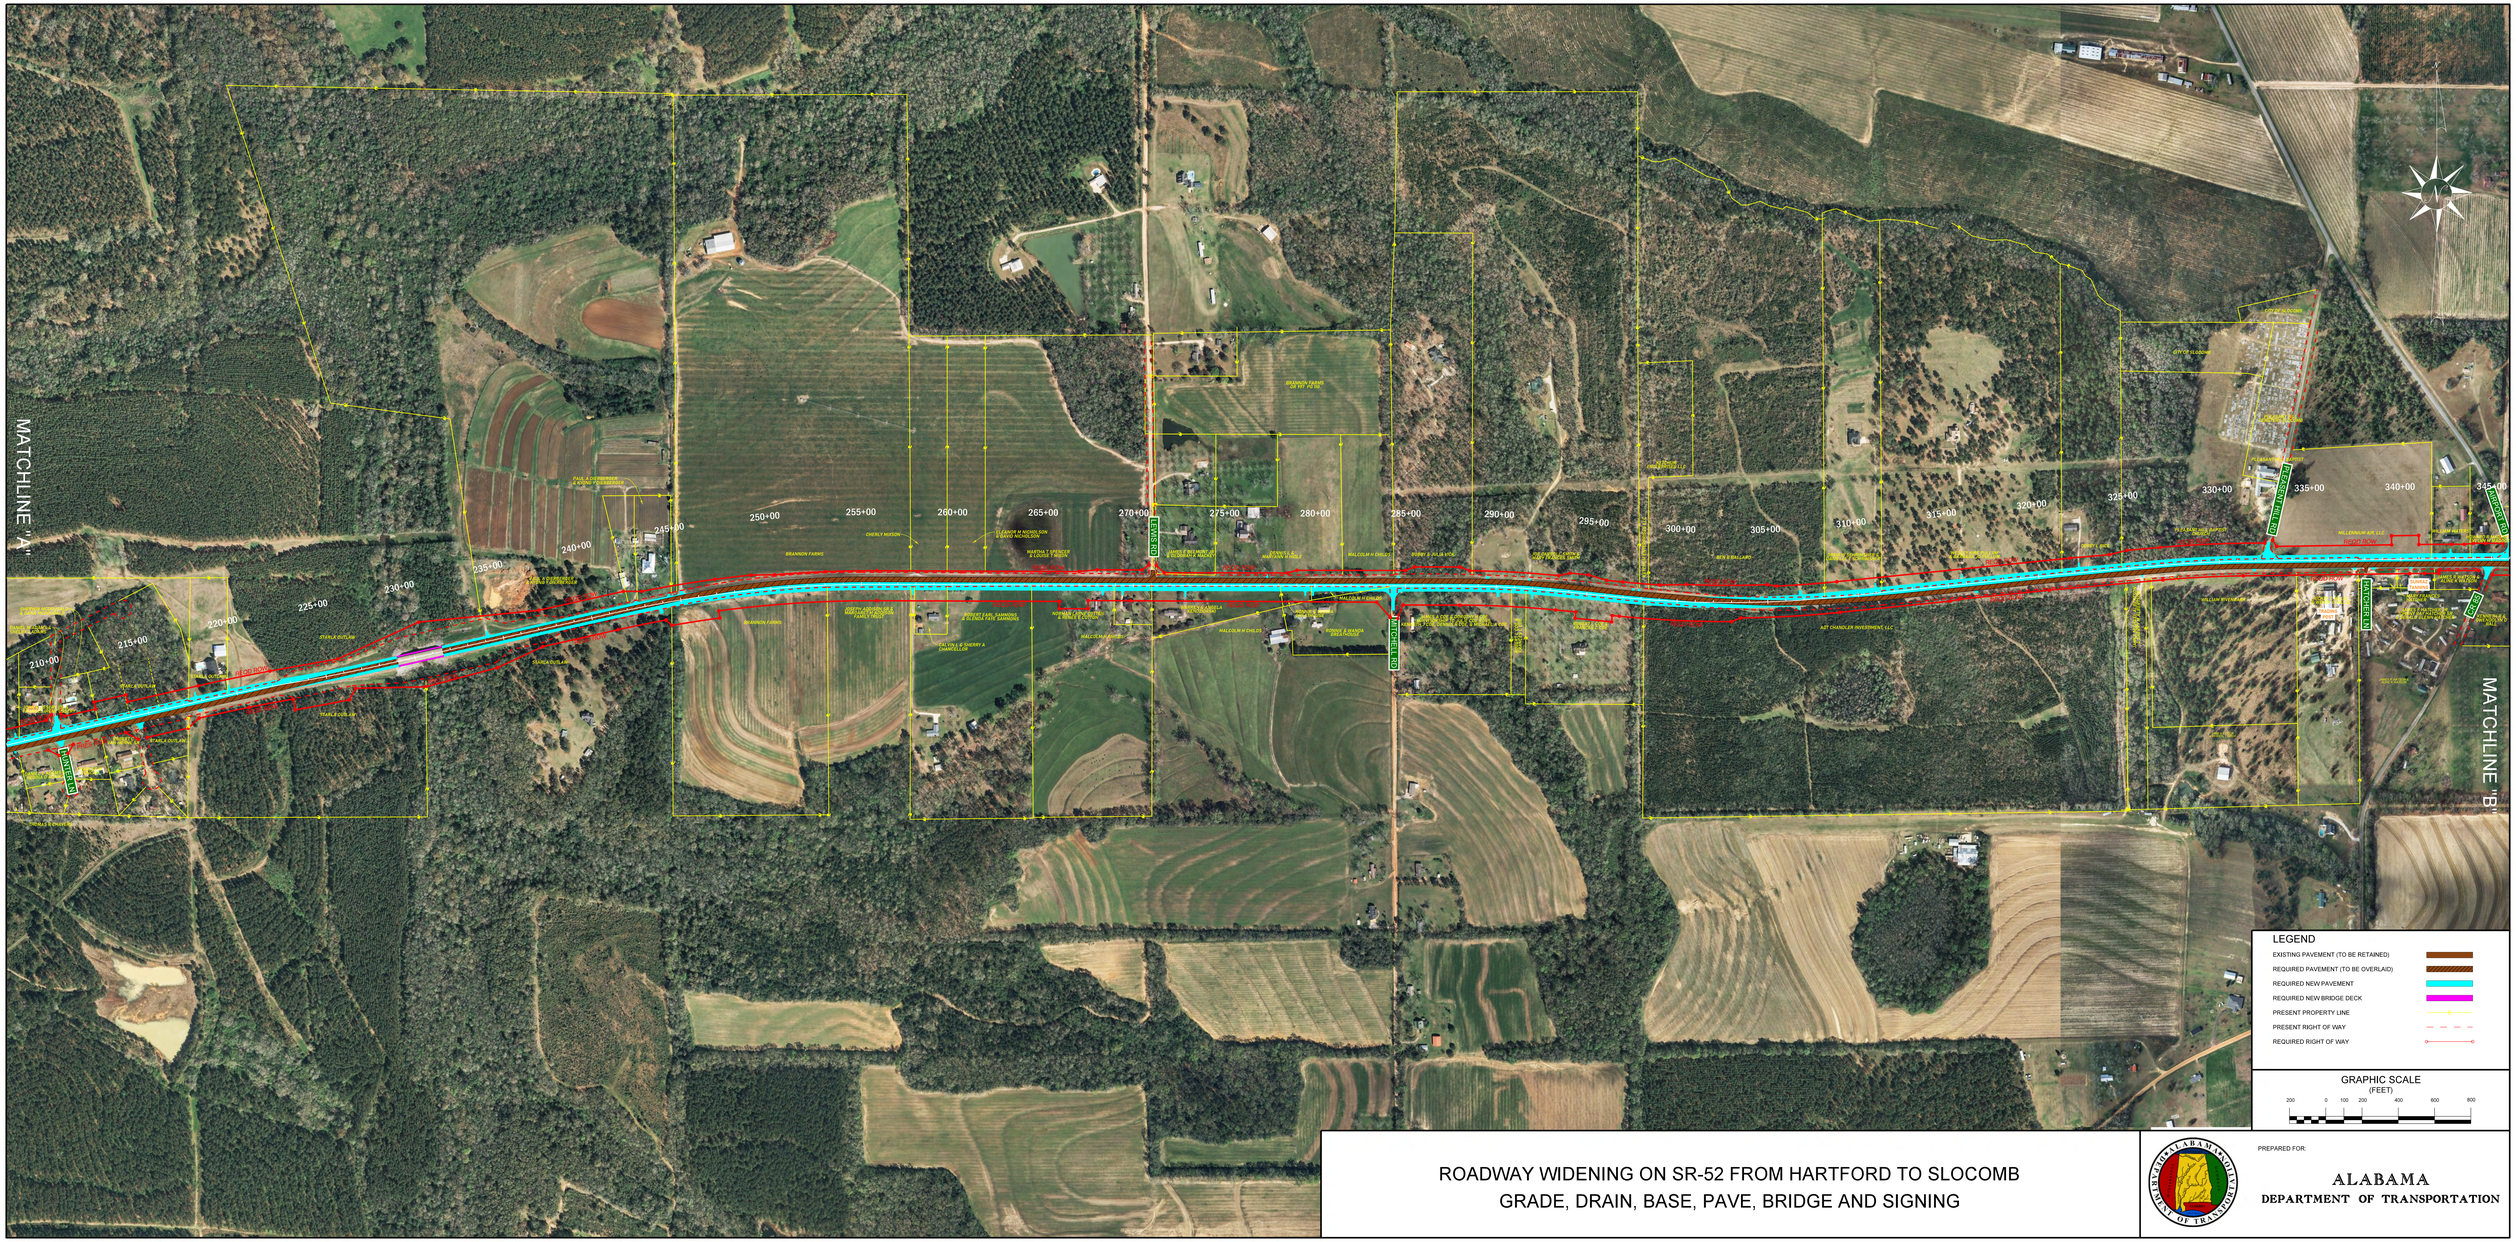

ROADWAY WIDENING ON SR-52 FROM HARTFORD TO SLOCOMB
GRADE, DRAIN, BASE, PAVE, BRIDGE AND SIGNING

PREPARED FOR:

ALABAMA
DEPARTMENT OF TRANSPORTATION