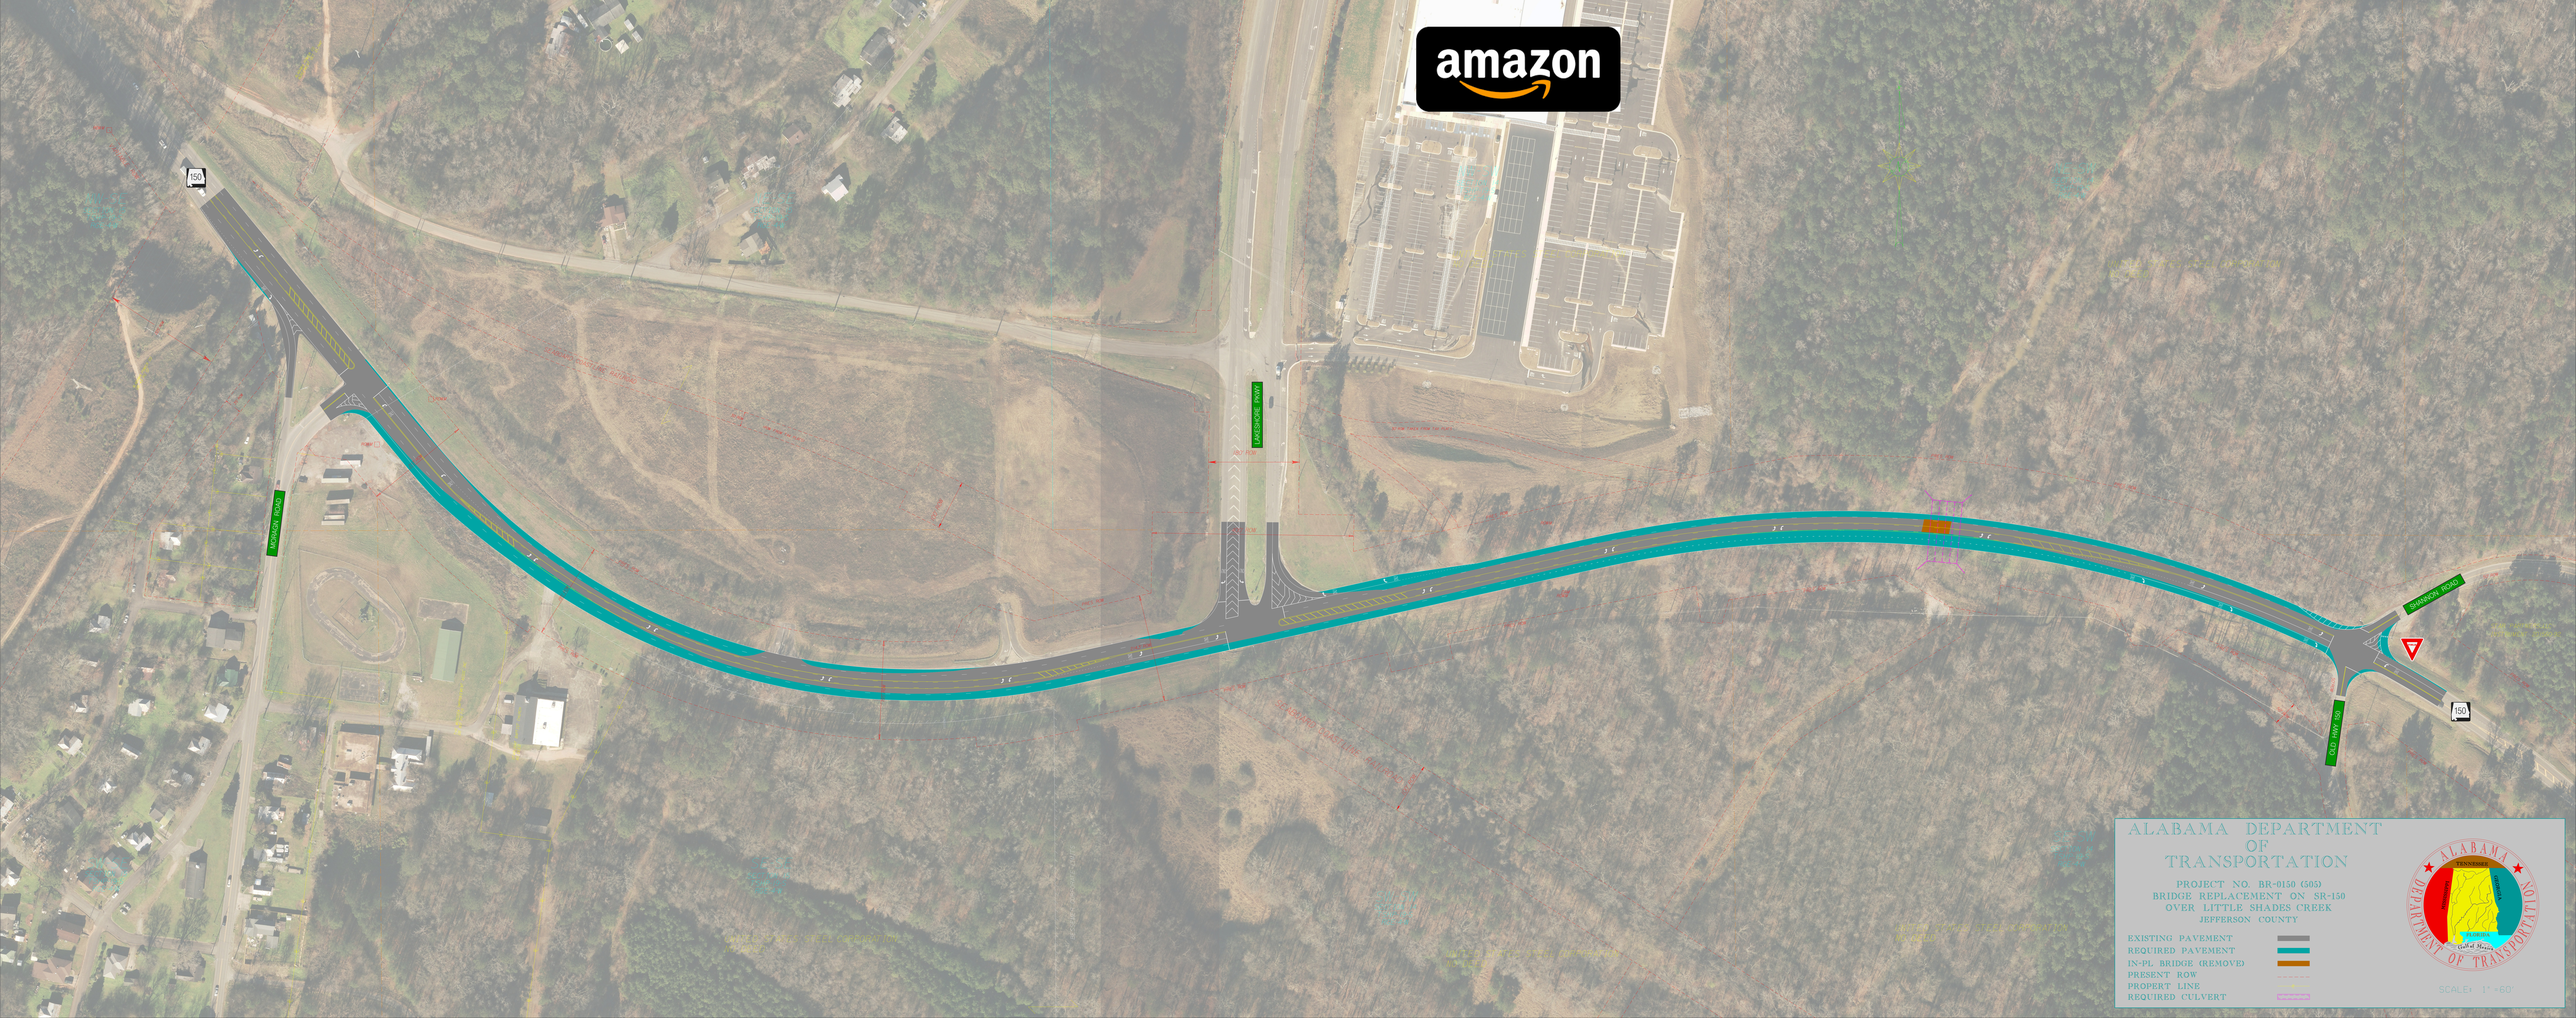


ALABAMA DEPARTMENT OF TRANSPORTATION

PROJECT NO. BR-0150 (505)
BRIDGE REPLACEMENT ON SR-150
OVER LITTLE SHADES CREEK
JEFFERSON COUNTY

EXISTING PAVEMENT
REQUIRED PAVEMENT
IN-PL BRIDGE (REMOVE)
PRESENT ROW
PROPERT LINE
REQUIRED CULVERT

SCALE: 1" =60'