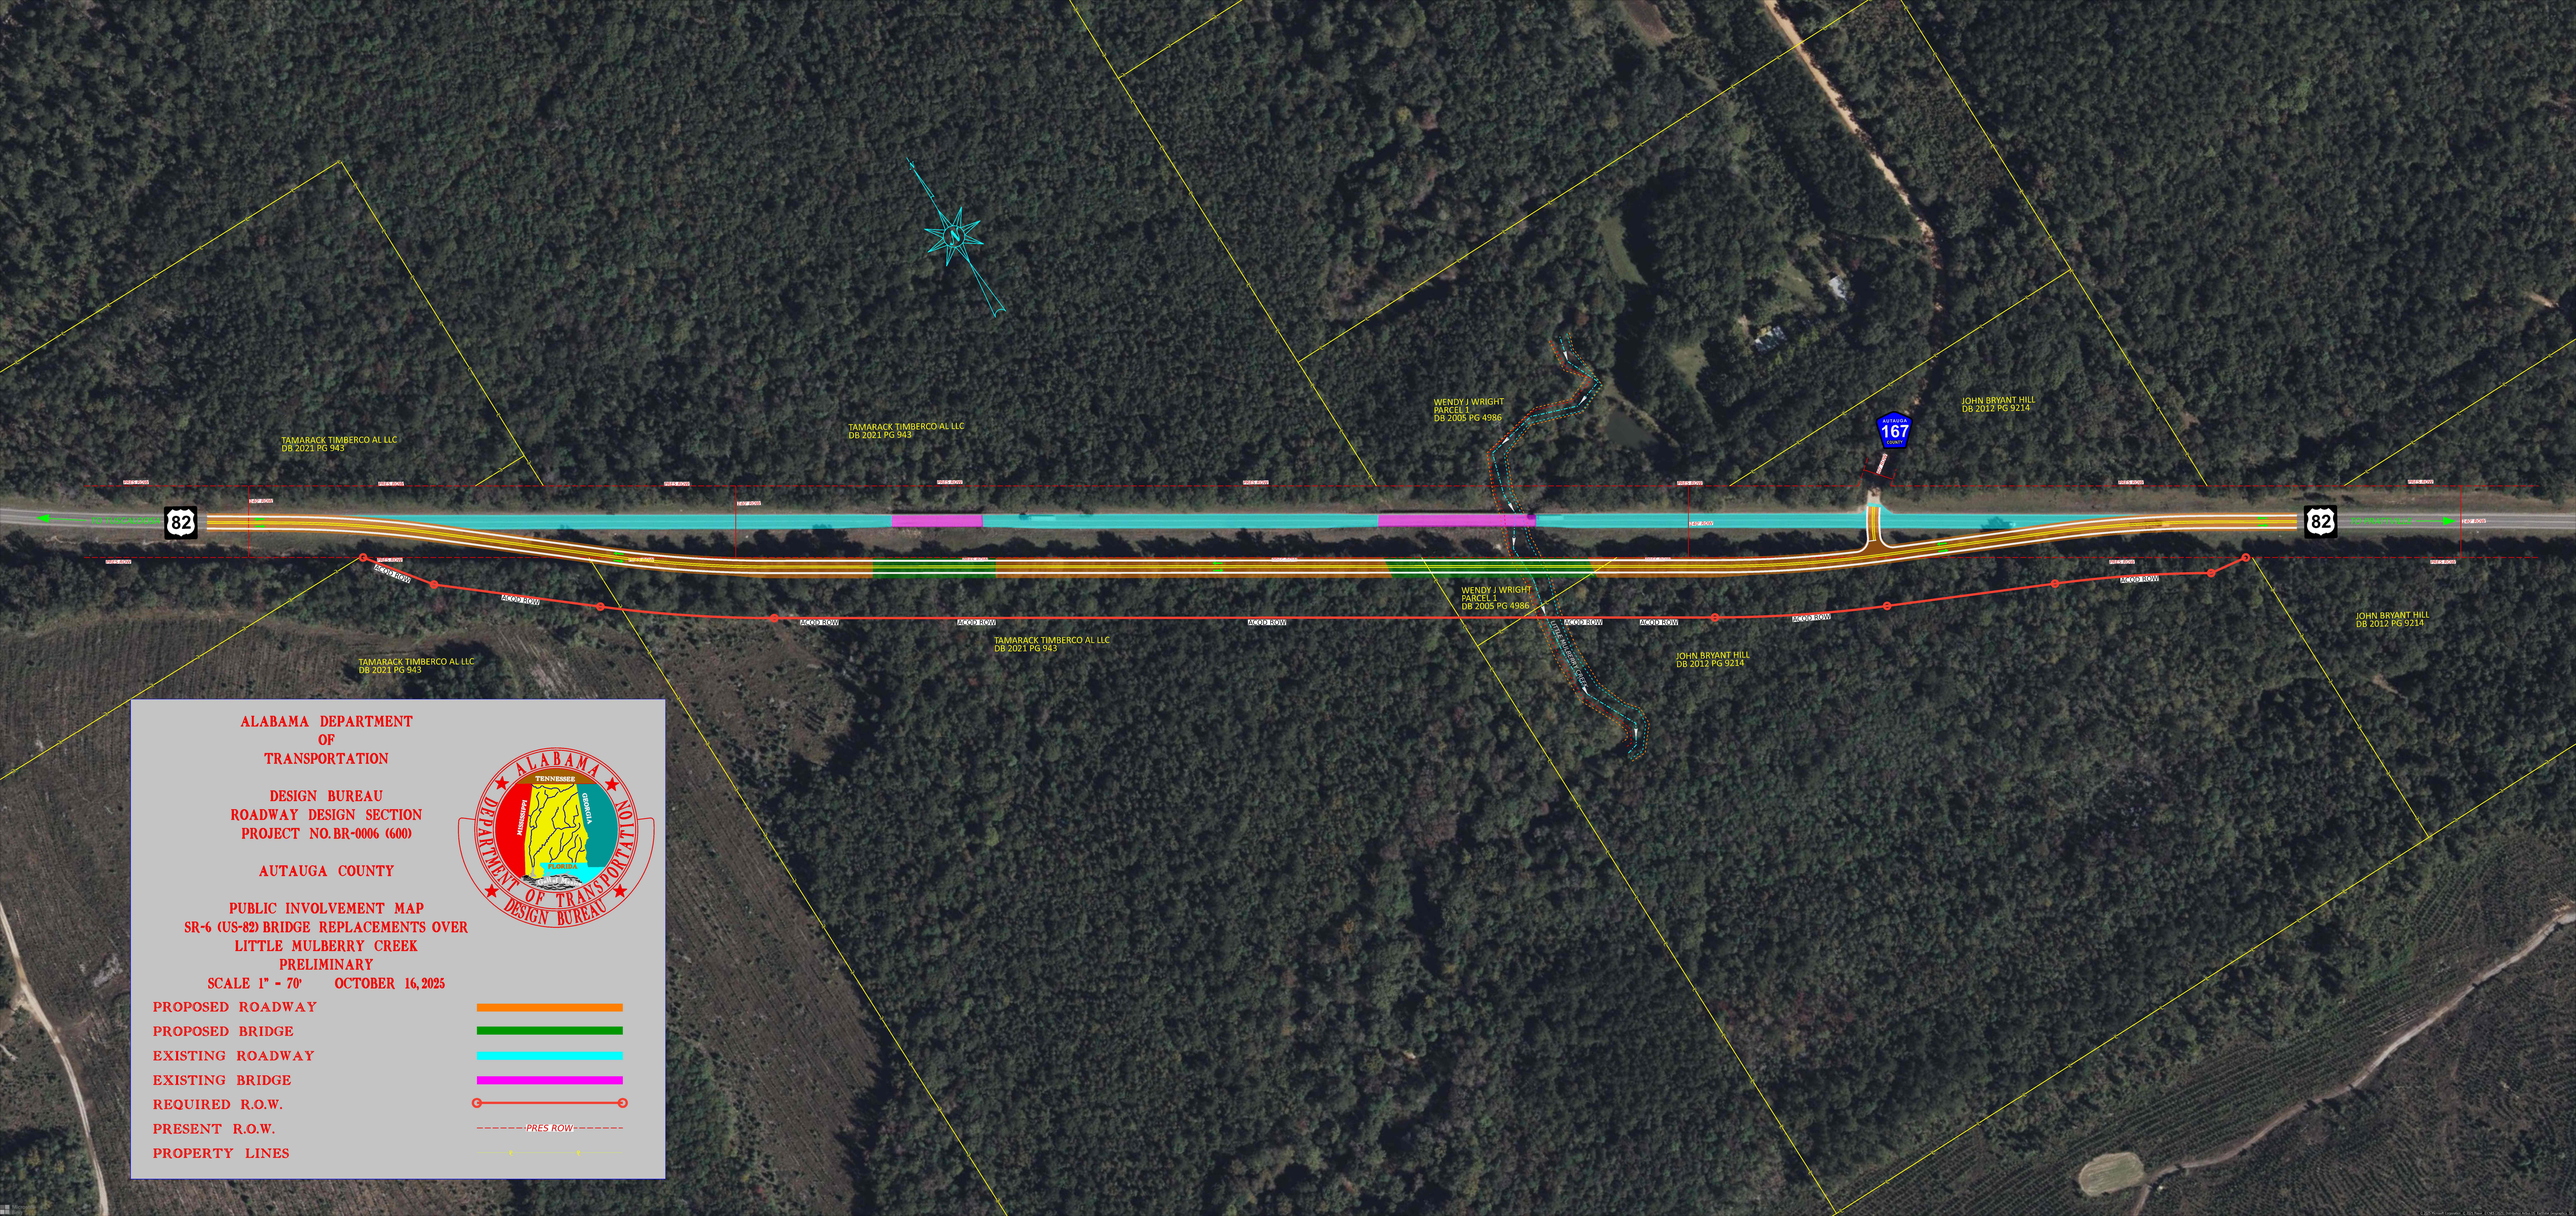

ALABAMA DEPARTMENT
OF
TRANSPORTATION

DESIGN BUREAU
ROADWAY DESIGN SECTION
PROJECT NO. BR-0006 (600)

AUTAUGA COUNTY

PUBLIC INVOLVEMENT MAP
SR-6 (US-82) BRIDGE REPLACEMENTS OVER
LITTLE MULBERRY CREEK
PRELIMINARY
SCALE 1" = 70' OCTOBER 16, 2025

PROPOSED ROADWAY
PROPOSED BRIDGE
EXISTING ROADWAY
EXISTING BRIDGE
REQUIRED R.O.W.
PRESENT R.O.W. (PRES ROW)
PROPERTY LINES