VICINITY MAP

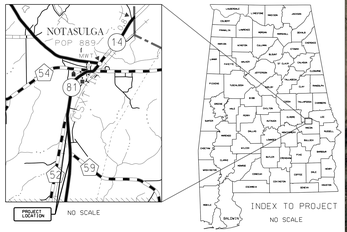

TRAFFIC TO BE MAINTAINED ON EXISTING ROAD DURING CONSTRUCTION. NO DETOUR IS REQUIRED.

ALABAMA DEPARTMENT OF TRANSPORTATION

PROJECT NO. BR-0081 (502)
BRIDGE REPLACEMENT (BIN001489) ON SR-81 OVER CSXT RAILROAD
MACON COUNTY

PUBLIC INVOLVEMENT MEETING
OCTOBER 28, 2025

GRAPHIC SCALE
(FEET)
50 0 25 50 100 150 200

LEGEND

- EXISTING PAVEMENT TO BE RETAINED AND/OR EXISTING LANES ON DIVIDED SECTION TO BE OVERLAID
- EXISTING PAVEMENT TO BE REMOVED
- REQUIRED PAVEMENT OR OVERLAY ON EXISTING UNDIVIDED SECTION
- REQUIRED BRIDGE
- EXISTING BRIDGE TO REMAIN
- EXISTING BRIDGE TO BE REMOVED
- REQUIRED RIGHT OF WAY LINES
- PROPERTY LINES
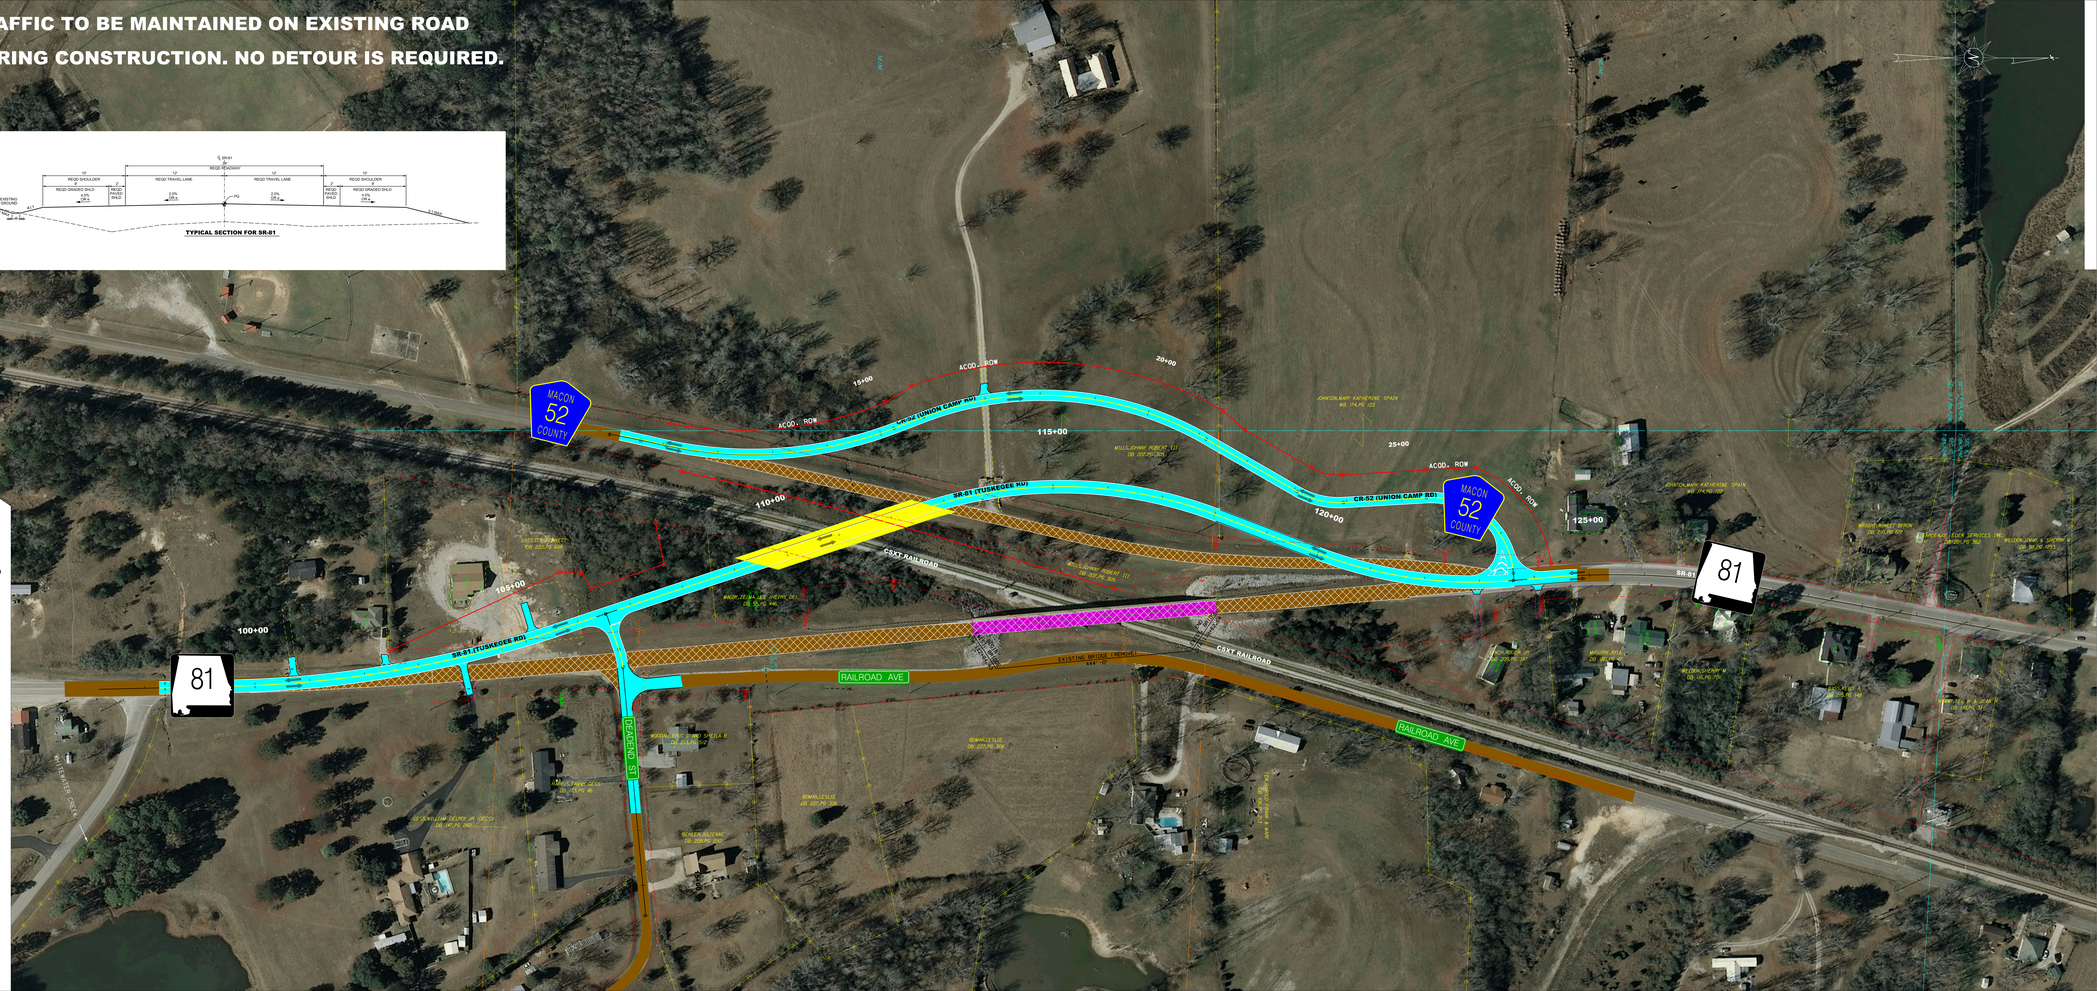
PREPARED BY:
NEEL-SCHAFFER
Solutions you can build upon