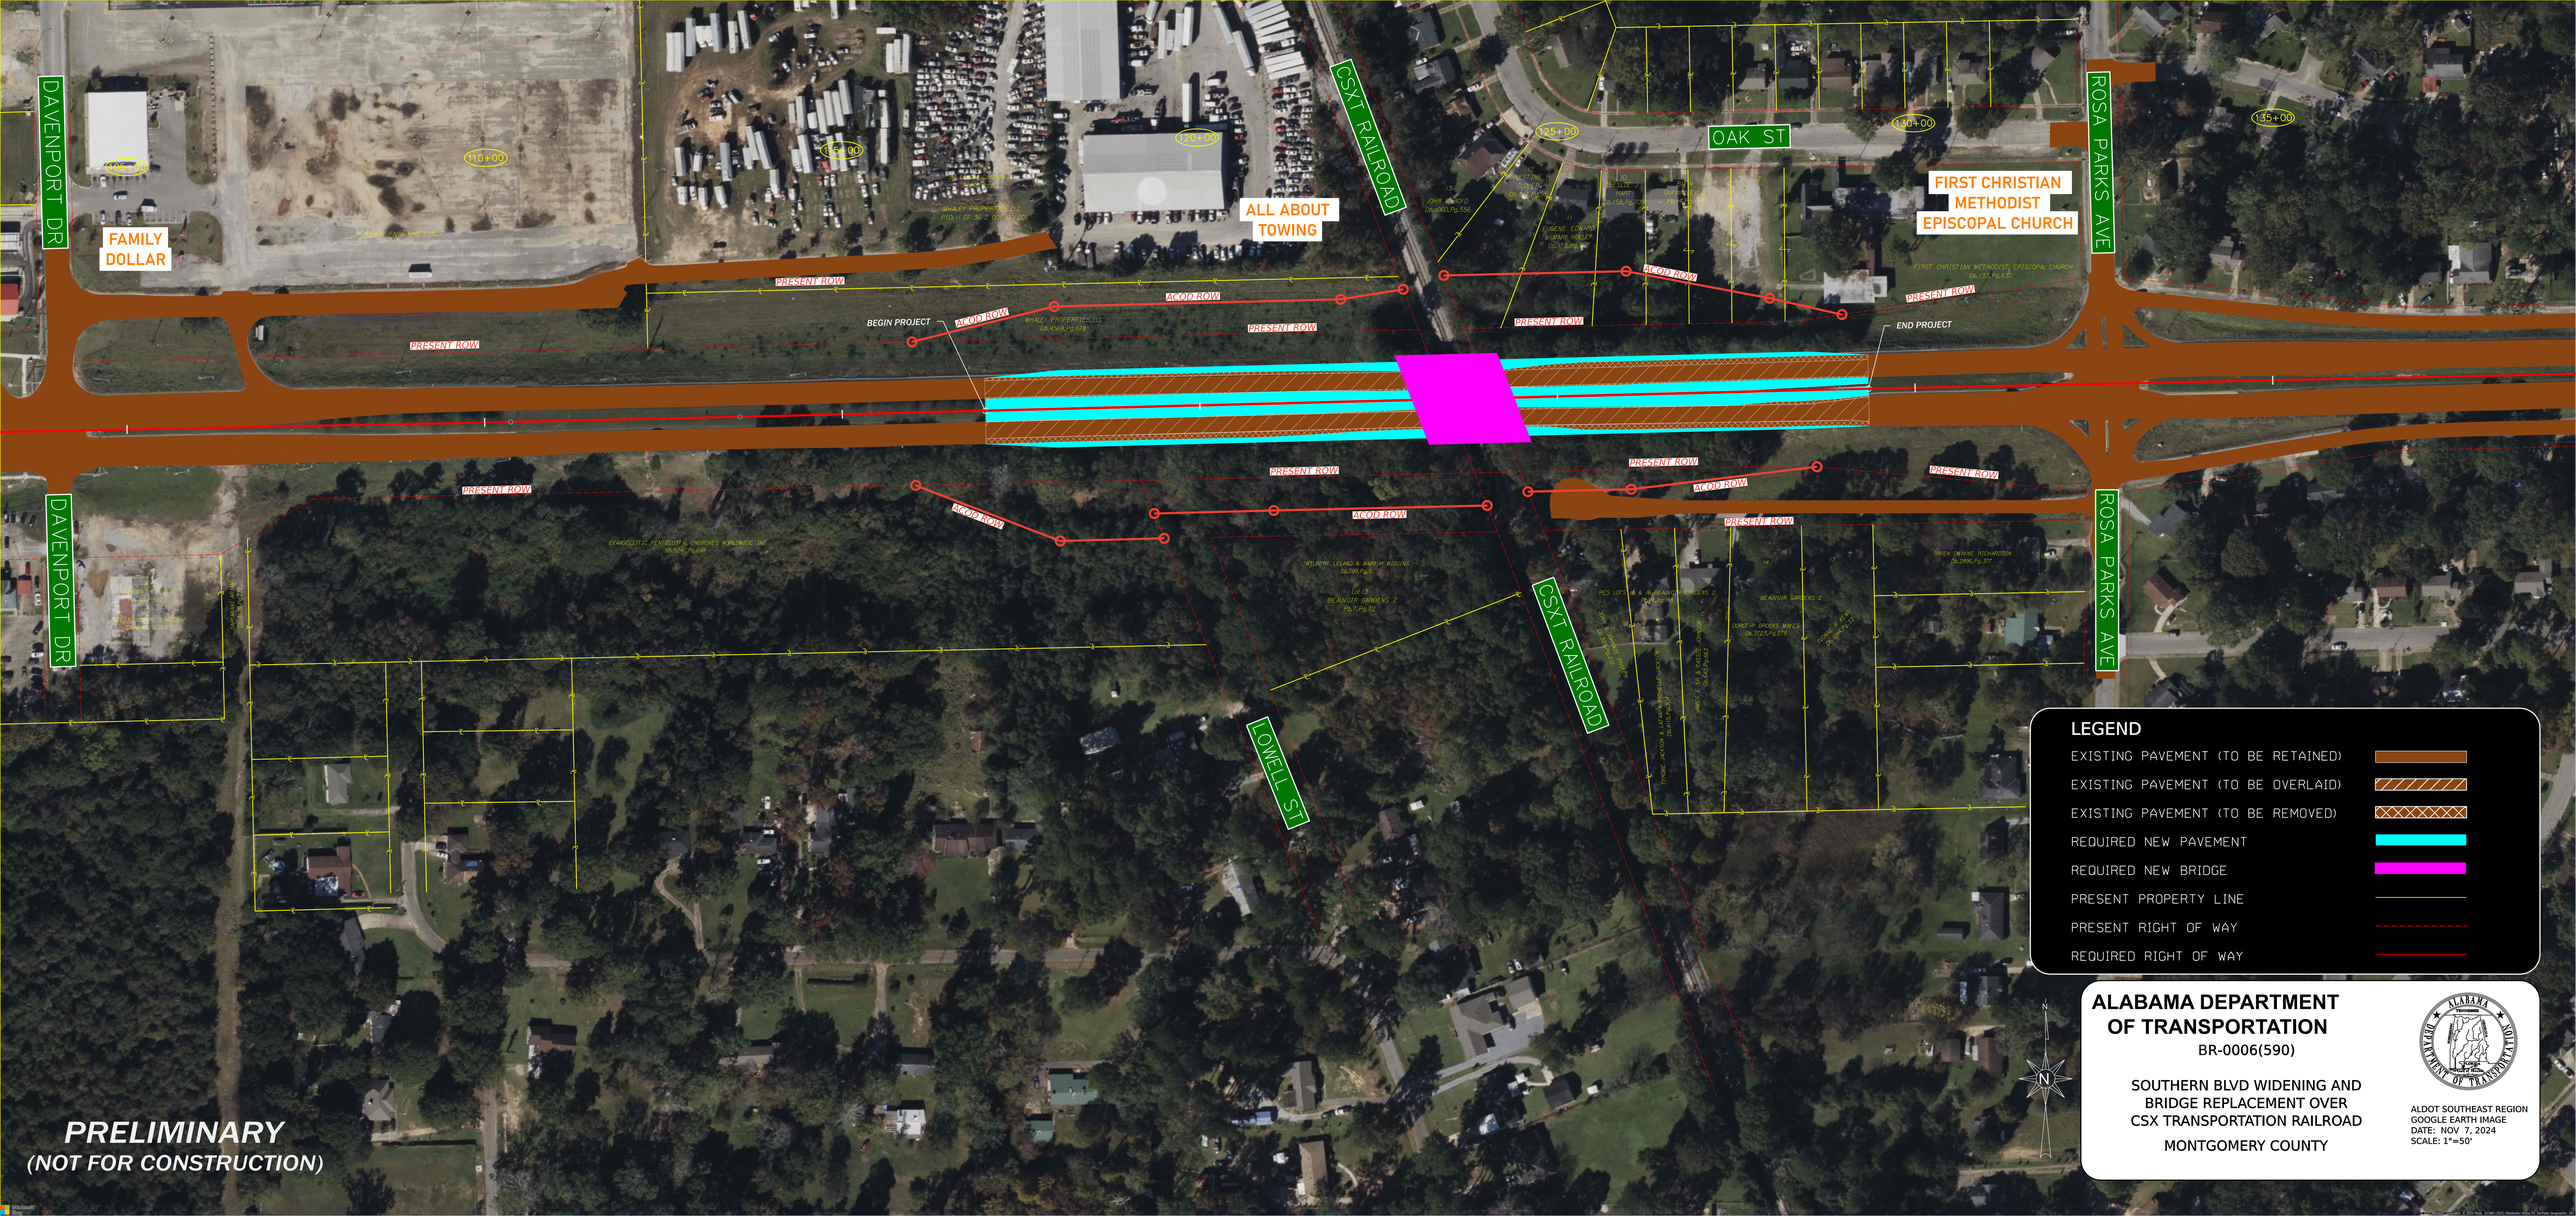

ALABAMA DEPARTMENT OF TRANSPORTATION

BR-0006(590)

SOUTHERN BLVD WIDENING AND BRIDGE REPLACEMENT OVER CSX TRANSPORTATION RAILROAD

MONTGOMERY COUNTY

ALDOT SOUTHEAST REGION
GOOGLE EARTH IMAGE
DATE: NOV 7, 2024
SCALE: 1"=50'