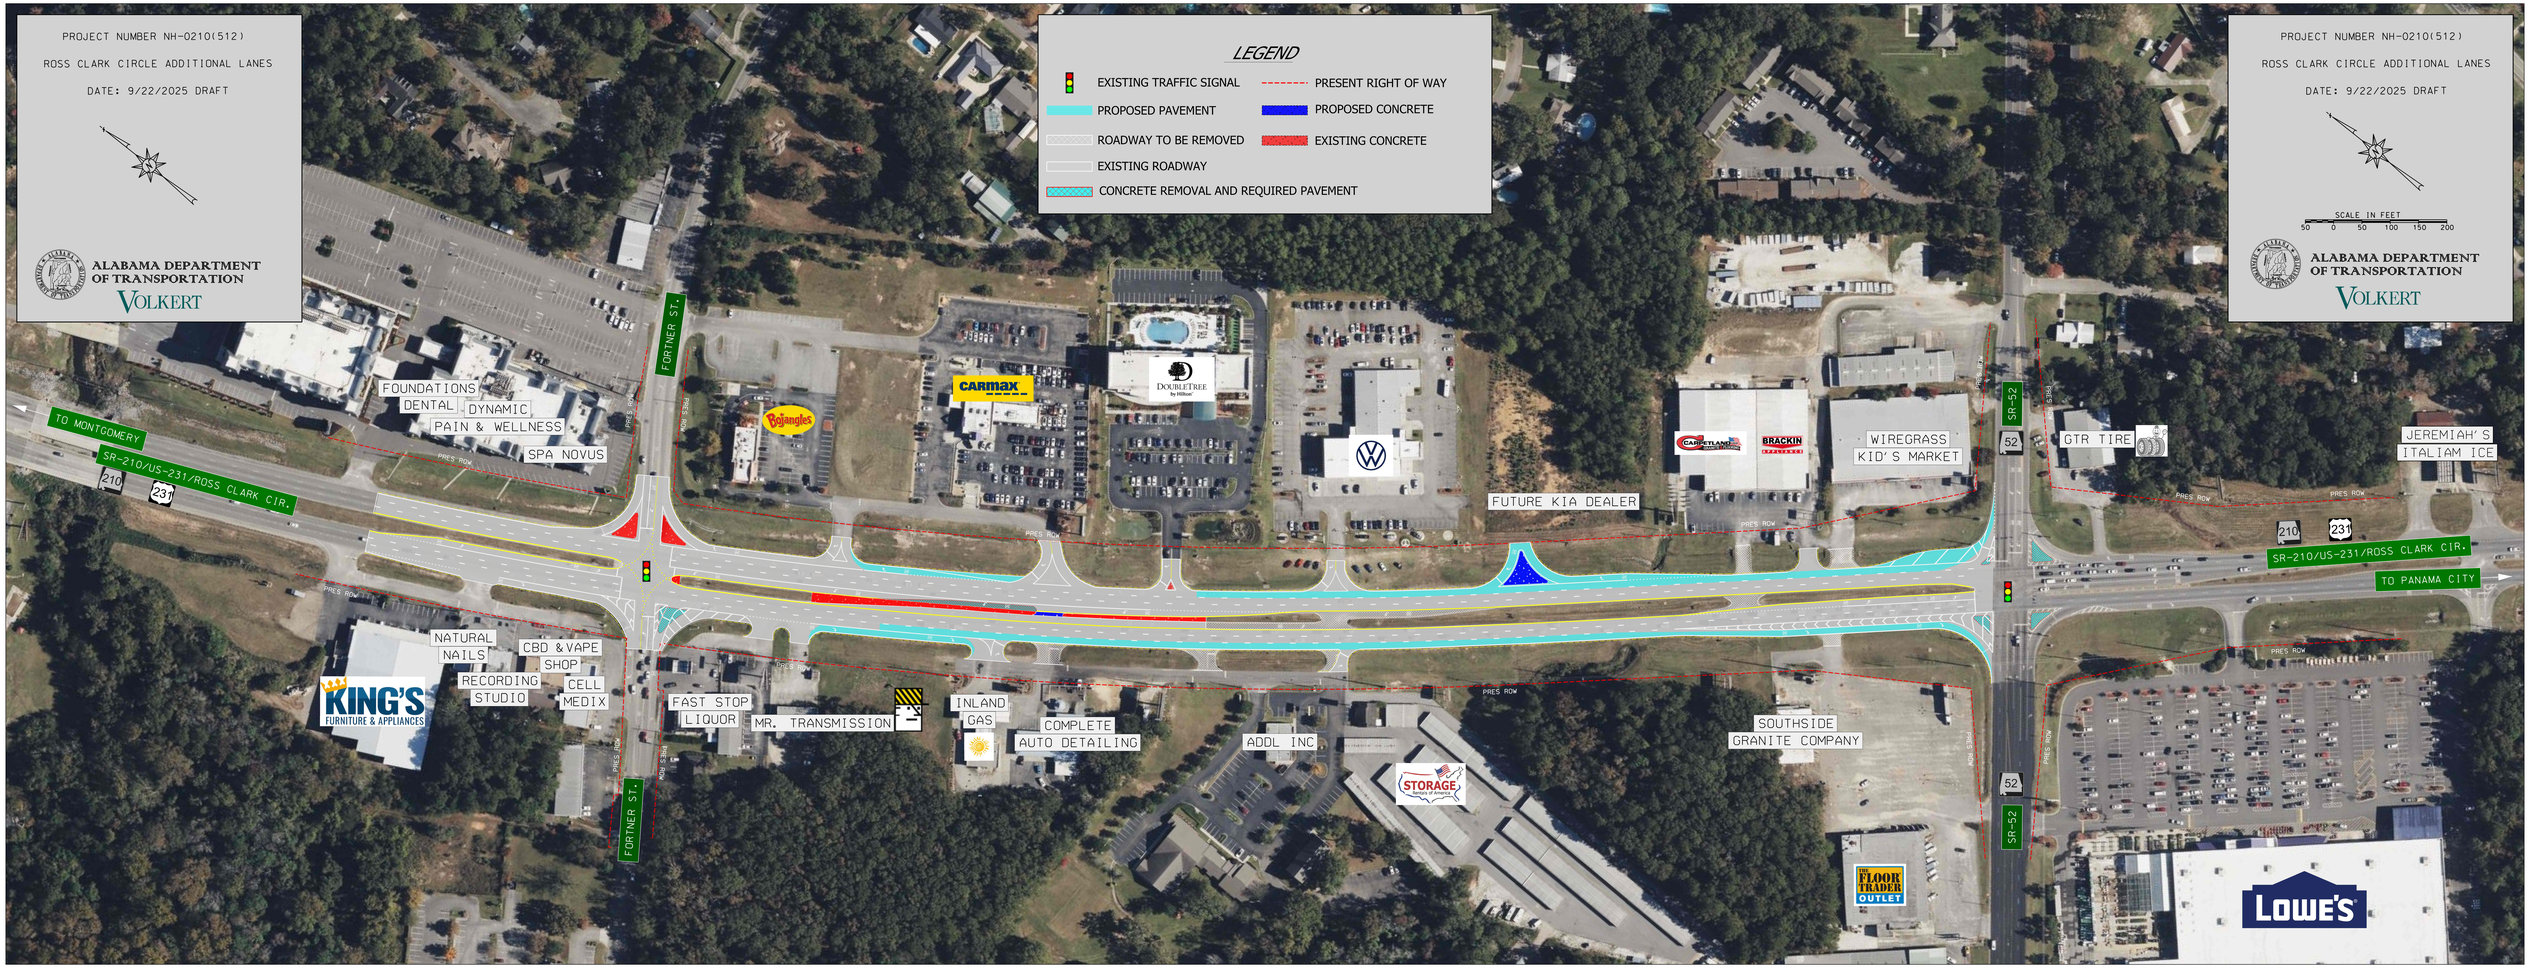
PROJECT NUMBER NH-0210(512)
ROSS CLARK CIRCLE ADDITIONAL LANES
DATE: 9/22/2025 DRAFT
ALABAMA DEPARTMENT OF TRANSPORTATION
VOLKERT
LEGEND
EXISTING TRAFFIC SIGNAL
PROPOSED PAVEMENT
ROADWAY TO BE REMOVED
EXISTING ROADWAY
CONCRETE REMOVAL AND REQUIRED PAVEMENT
PRESENT RIGHT OF WAY
PROPOSED CONCRETE
EXISTING CONCRETE
SCALE IN FEET
50 0 50 100 150 200
TO MONTGOMERY
SR-210/US-231/ROSS CLARK CIR.
TO PANAMA CITY
FORTNER ST.
FOUNDATIONS DENTAL
DYNAMIC PAIN & WELLNESS
SPA NOVUS
CARMAX
DOUBLETREE by Hilton
FUTURE KIA DEALER
CARPETLAND
BRACKIN
WIREGRASS KID'S MARKET
SR-52
GTR TIRE
JEREMIAH'S ITALIAM ICE
NATURAL NAILS
CBD & VAPE SHOP
RECORDING STUDIO
CELL MEDIX
KING'S FURNITURE & APPLIANCES
FAST STOP LIQUOR
MR. TRANSMISSION
INLAND GAS
COMPLETE AUTO DETAILING
ADDL INC
STORAGE
SOUTHSIDE GRANITE COMPANY
THE FLOOR TRADER OUTLET
LOWE'S
PRES ROW