VICINITY MAP

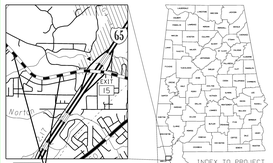

ALABAMA DEPARTMENT OF TRANSPORTATION

PROJECT NO. STPMB-0919(251)
CELESTE ROAD (CR-41) ADDITIONAL LANES FROM FOREST AVENUE TO JUST WEST OF I-65
MOBILE COUNTY

PUBLIC INVOLVEMENT MEETING

LEGEND

- REQUIRED RIGHT-OF-WAY
- PROPERTY LINES
- EXISTING RIGHT-OF-WAY
- RESIDENCES/BUSINESSES TO BE RELOCATED
- EXISTING ROADWAY TO REMAIN
- EXISTING ROADWAY TO BE REMOVED
- EXISTING BRIDGE TO BE REMOVED
- REQUIRED PAVEMENT
- REQUIRED BRIDGE
- REQUIRED SIDEWALK
- REQUIRED SIGNAL

GRAPHIC SCALE
50' 0' 100' 200' 300'

PREPARED BY:
NEEL-SCHAFFER
Solutions you can build upon

TYPICAL ROADWAY SECTION

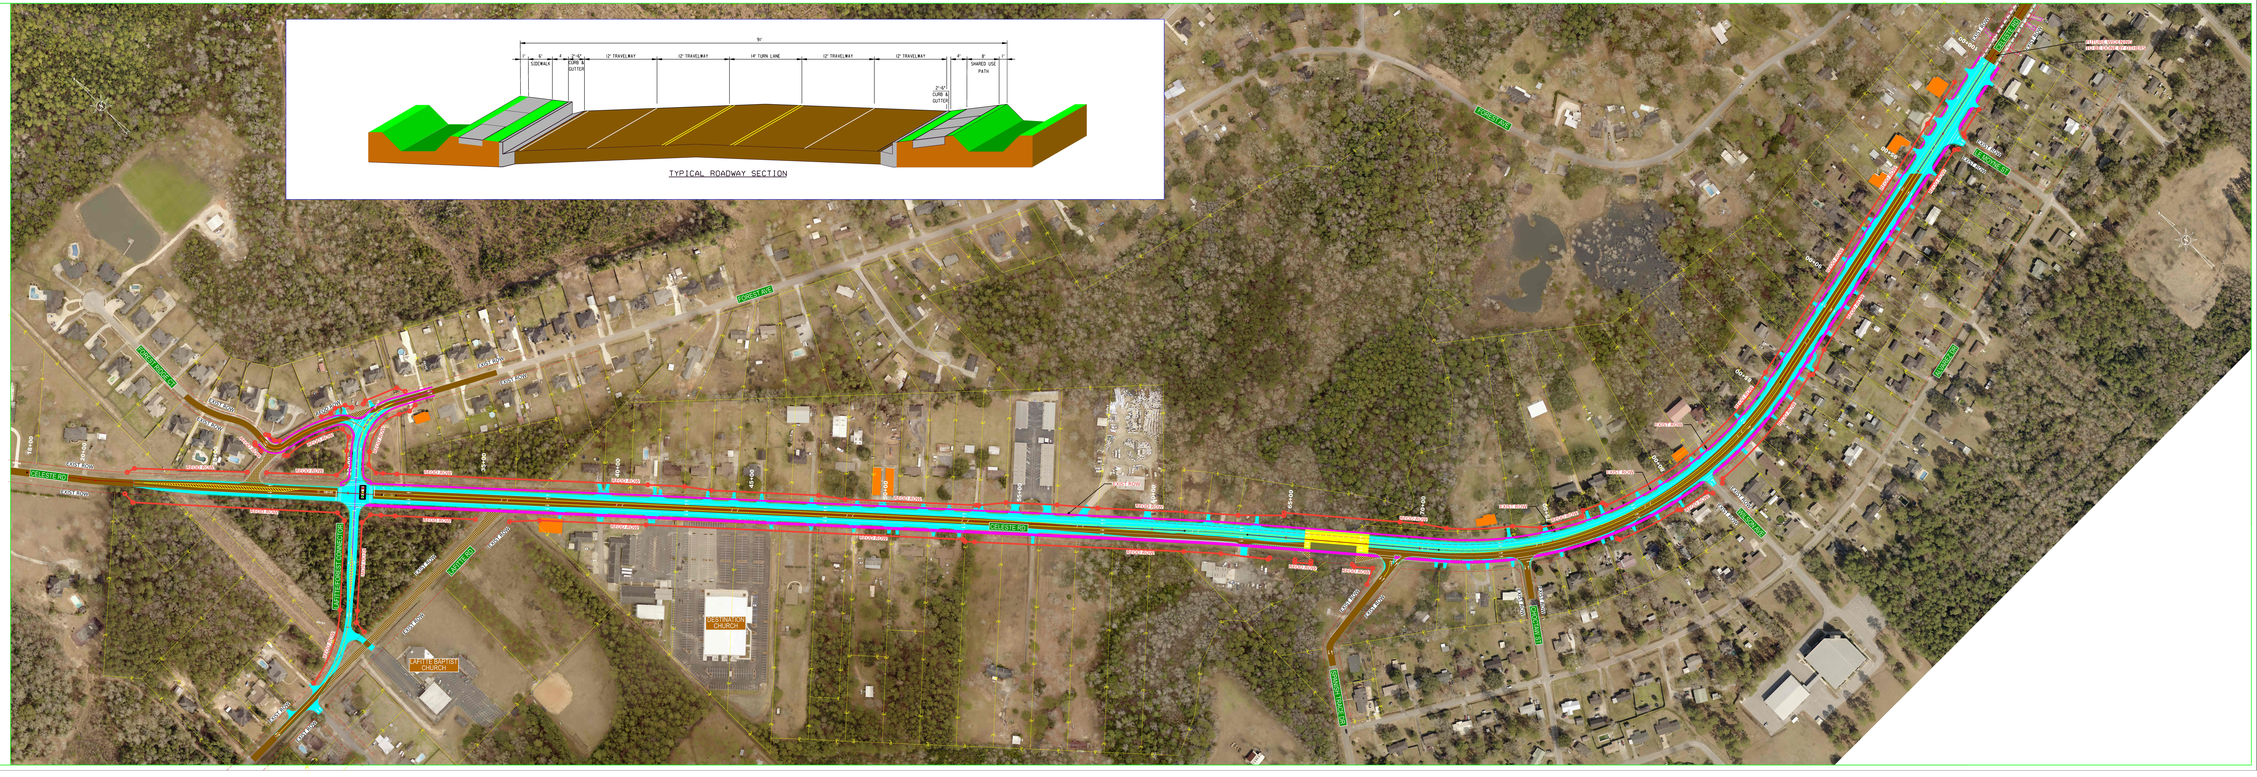
CELESTE RD
FOREST AVE
FOREST AVENUE
CELESTE ROAD
FAIRHOPE AVENUE
CELESTE RD
CELESTE RD
CELESTE RD