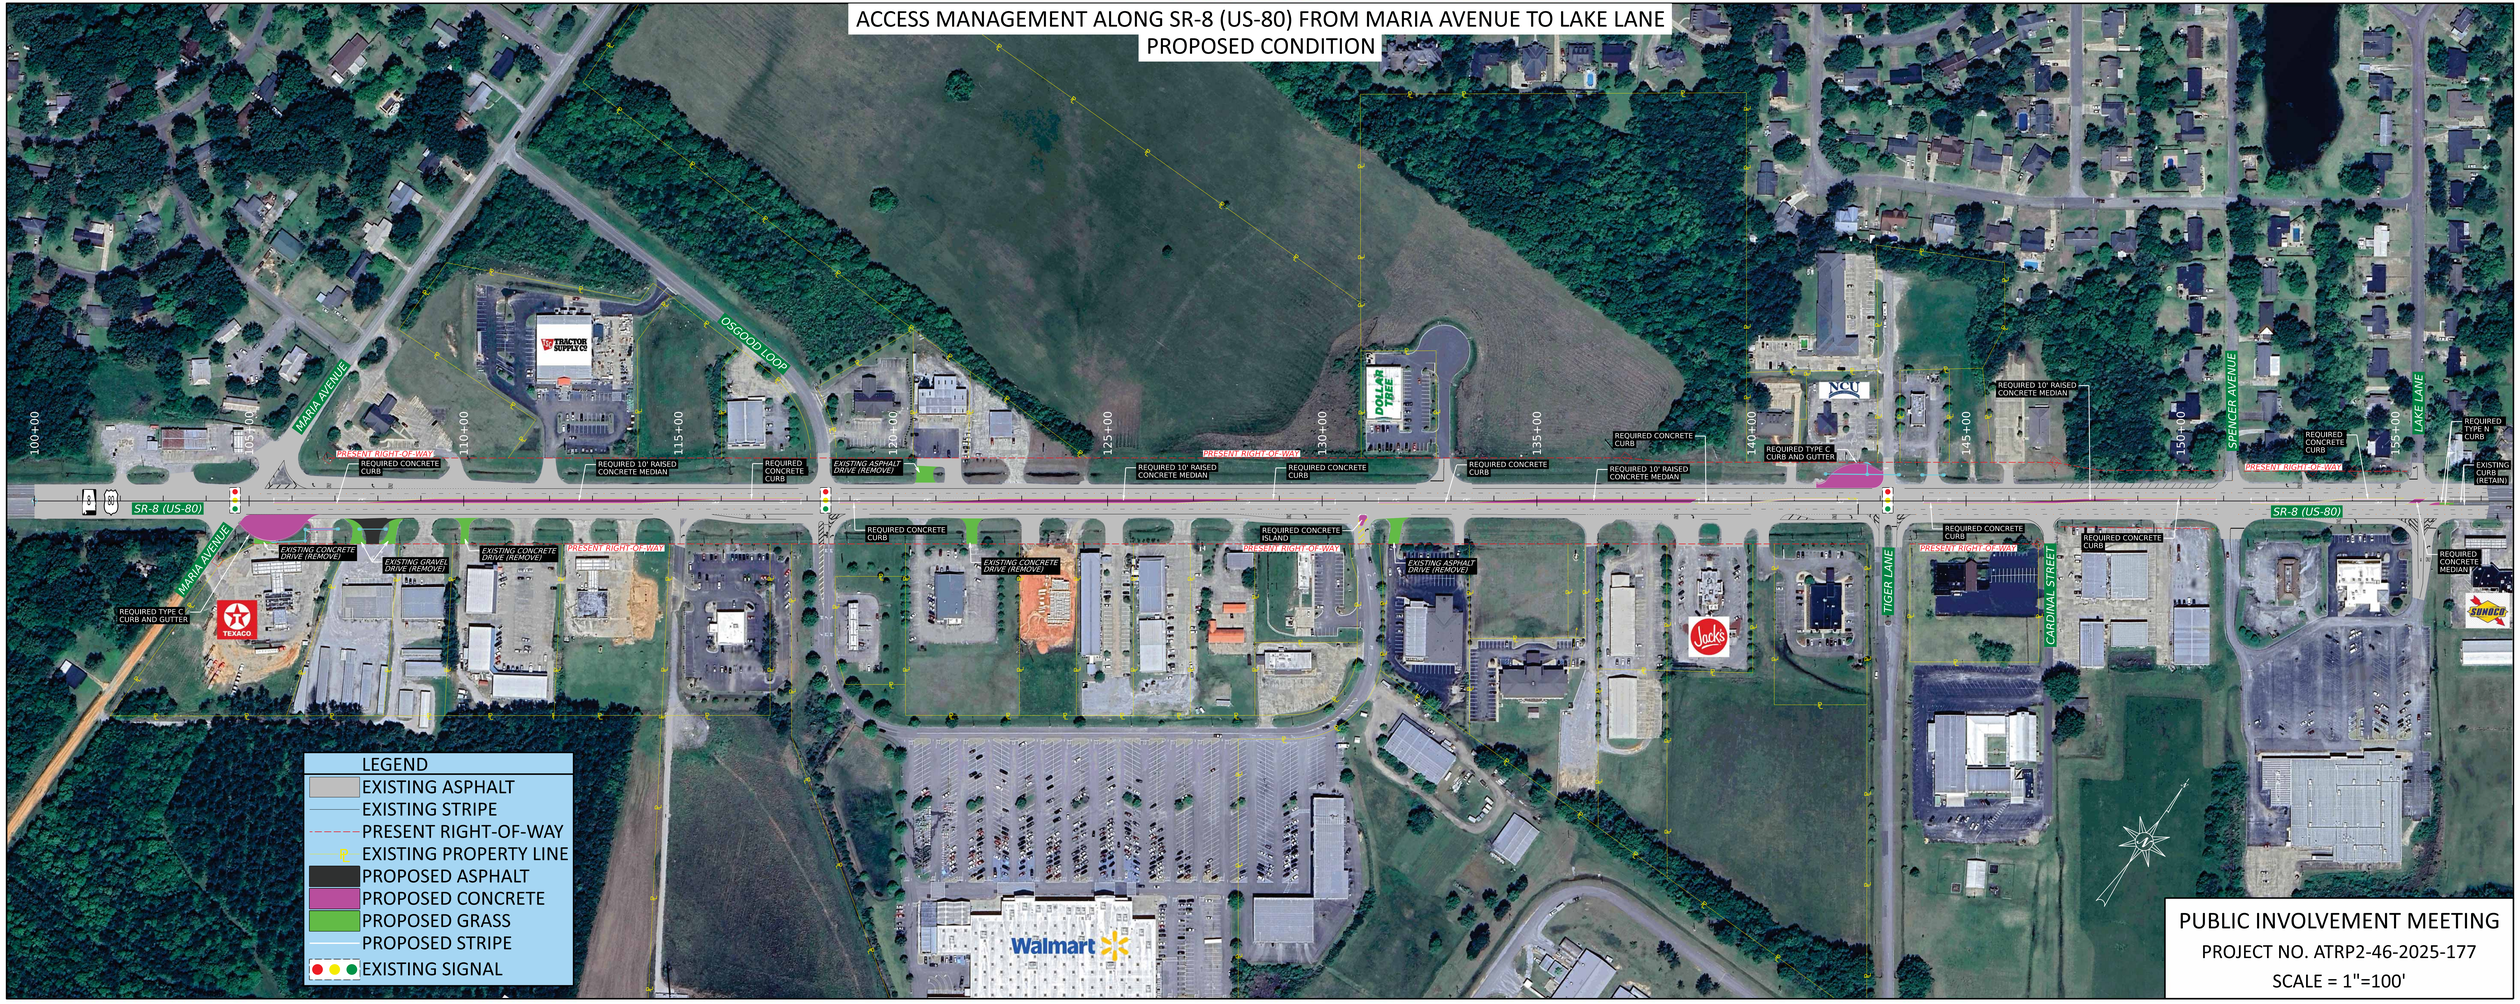

ACCESS MANAGEMENT ALONG SR-8 (US-80) FROM MARIA AVENUE TO LAKE LANE
PROPOSED CONDITION
MARIA AVENUE
OSCOOD LOOP
SR-8 (US-80)
TIGER LANE
CARDINAL STREET
SPENCER AVENUE
LAKE LANE
100+00
105+00
110+00
115+00
120+00
125+00
130+00
135+00
140+00
145+00
150+00
155+00
PRESENT RIGHT-OF-WAY
REQUIRED CONCRETE CURB
REQUIRED 10' RAISED CONCRETE MEDIAN
EXISTING ASPHALT DRIVE (REMOVE)
EXISTING CONCRETE DRIVE (REMOVE)
EXISTING GRAVEL DRIVE (REMOVE)
REQUIRED CONCRETE ISLAND
REQUIRED TYPE C CURB AND GUTTER
REQUIRED TYPE N CURB
EXISTING CURB (RETAIN)
REQUIRED CONCRETE MEDIAN
TRACTOR SUPPLY CO
DOLLAR TREE
TEXACO
Jacks
SUNOCO
Walmart
LEGEND
EXISTING ASPHALT
EXISTING STRIPE
PRESENT RIGHT-OF-WAY
EXISTING PROPERTY LINE
PROPOSED ASPHALT
PROPOSED CONCRETE
PROPOSED GRASS
PROPOSED STRIPE
EXISTING SIGNAL
PUBLIC INVOLVEMENT MEETING
PROJECT NO. ATRP2-46-2025-177
SCALE = 1"=100'