BRIDGE REPLACEMENT ON SR-9 OVER COTTAQUILLA CREEK

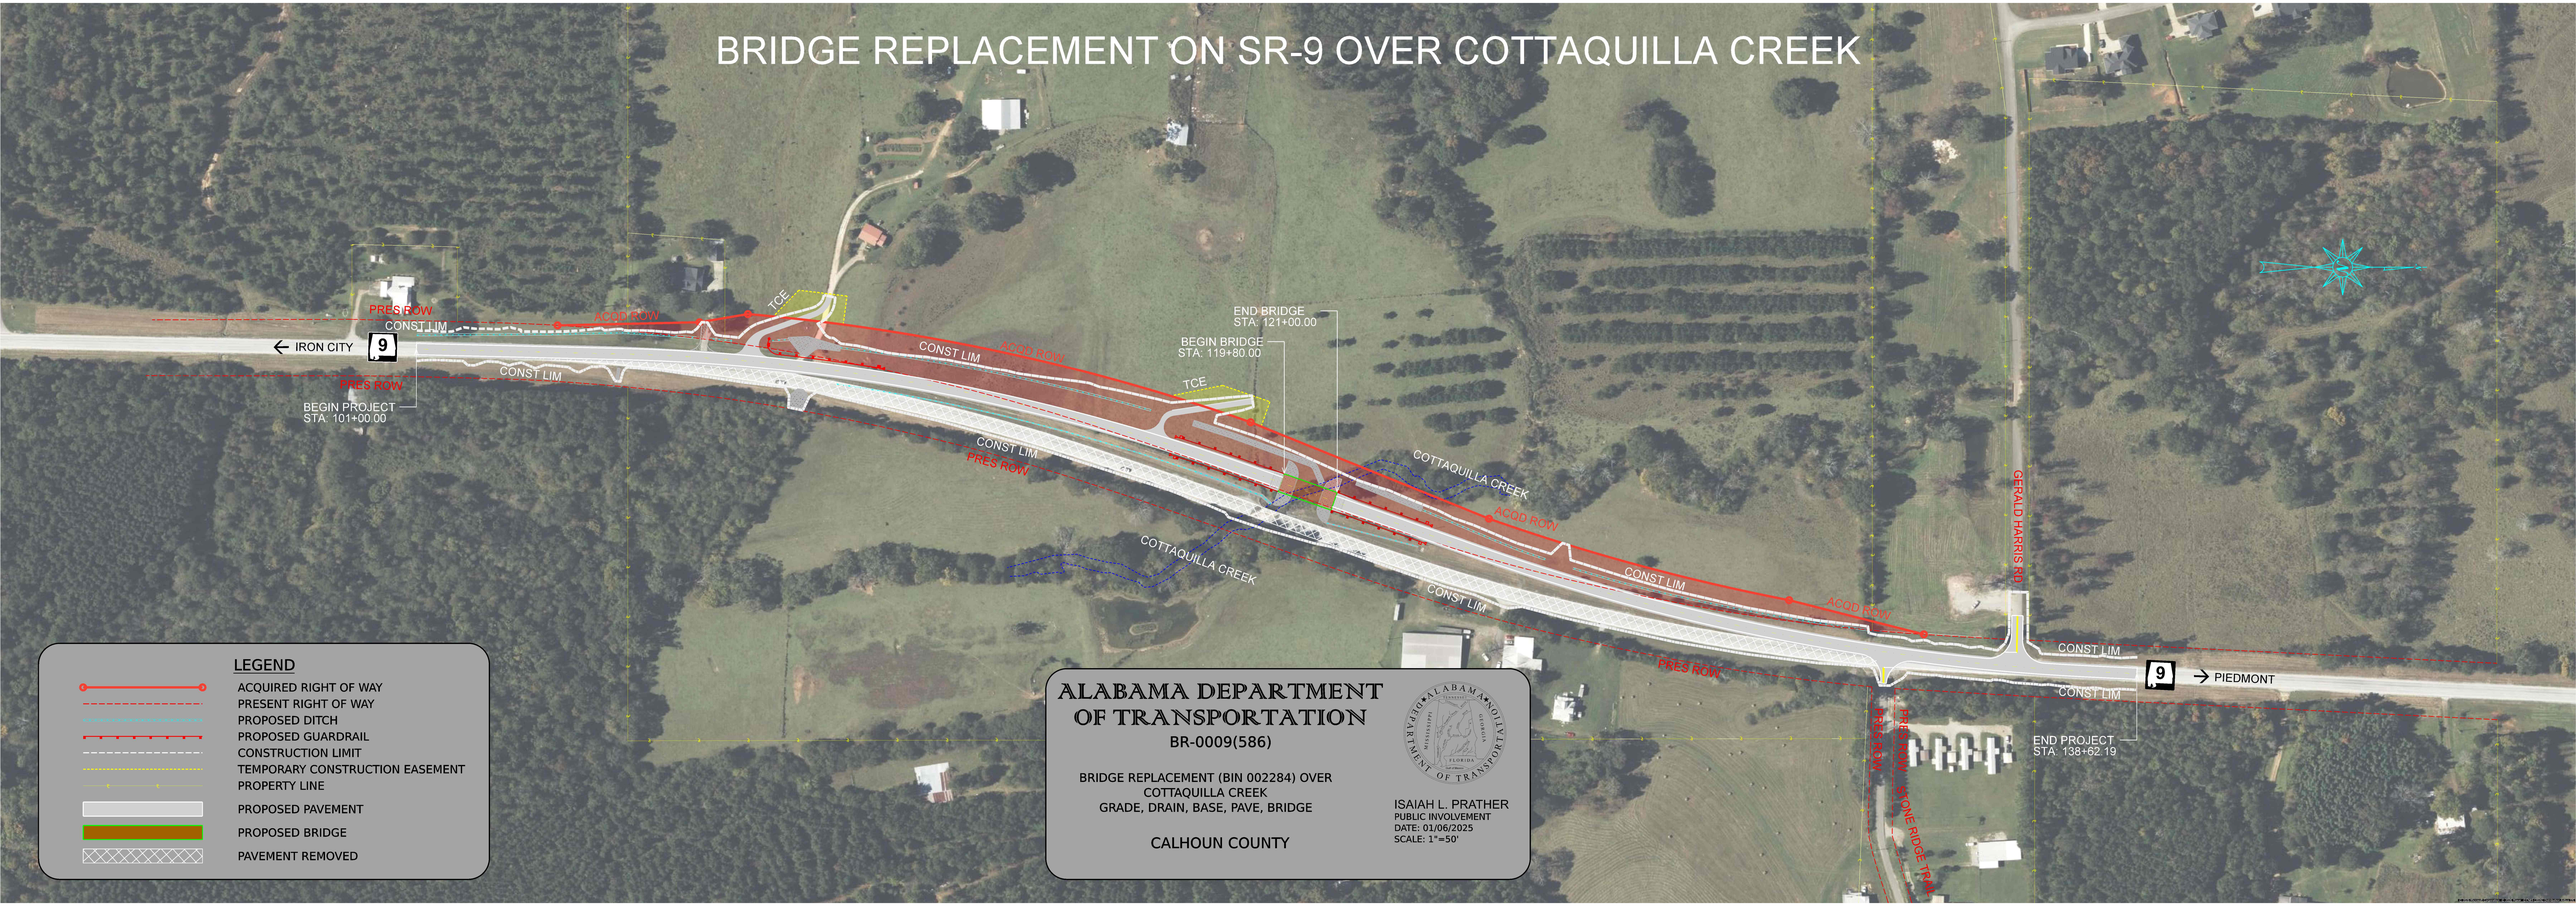

LEGEND

- ACQUIRED RIGHT OF WAY
- PRESENT RIGHT OF WAY
- PROPOSED DITCH
- PROPOSED GUARDRAIL
- CONSTRUCTION LIMIT
- TEMPORARY CONSTRUCTION EASEMENT
- PROPERTY LINE
- PROPOSED PAVEMENT
- PROPOSED BRIDGE
- PAVEMENT REMOVED

ALABAMA DEPARTMENT OF TRANSPORTATION

BR-0009(586)

BRIDGE REPLACEMENT (BIN 002284) OVER
COTTAQUILLA CREEK
GRADE, DRAIN, BASE, PAVE, BRIDGE

CALHOUN COUNTY

ISAIAH L. PRATHER
PUBLIC INVOLVEMENT
DATE: 01/06/2025
SCALE: 1"=50'