
ADDITIONAL LANES & INTERSECTION MODIFICATIONS ALONG US-31 FROM US-90/98 TO SCHOOL ROAD - BALDWIN COUNTY

PROJECT NO. RP-DEMO-MR19(904)/STPAA-MR19(904)



ALABAMA DEPARTMENT OF TRANSPORTATION

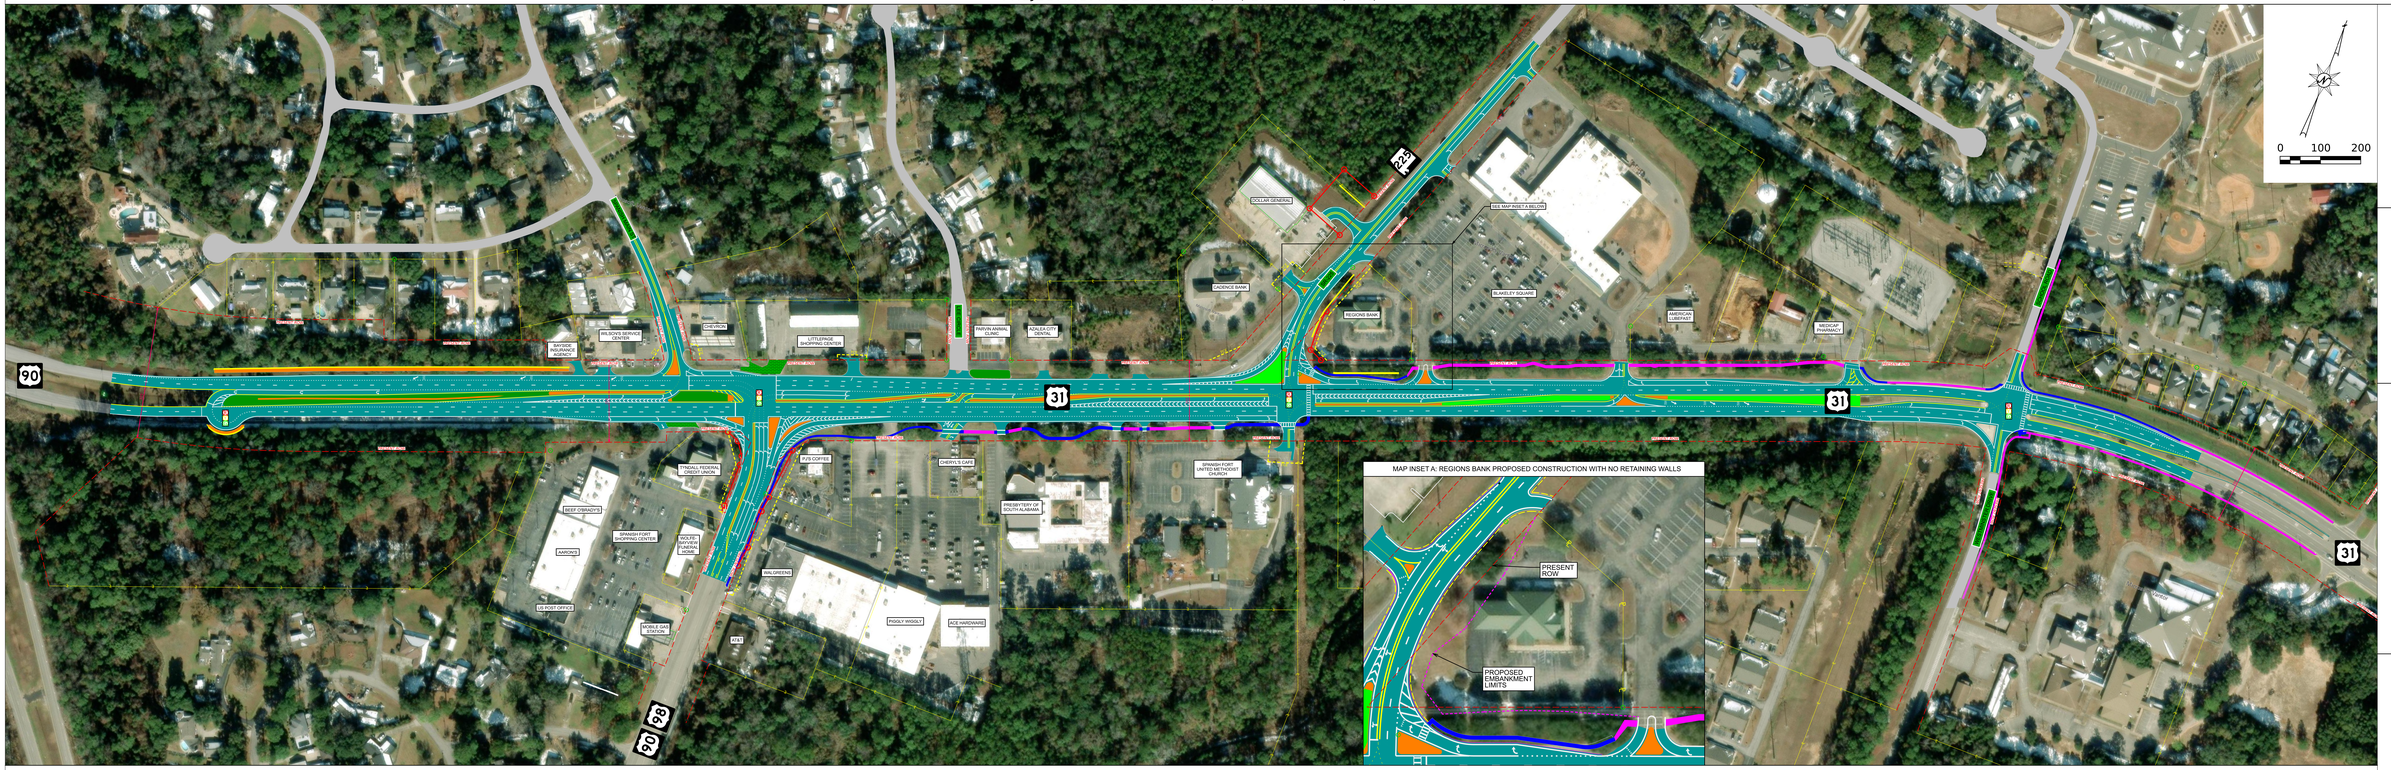

Gresham Smith

PREPARED BY: GRESHAM SMITH
10/5/2026

PROPOSED CONDITIONS