
ADDITIONAL LANES & INTERSECTION MODIFICATIONS ALONG US-31 FROM US-90/98 TO SCHOOL ROAD - BALDWIN COUNTY


PROJECT NO. RP-DEMO-MR19(904)/STPAA-MR19(904)

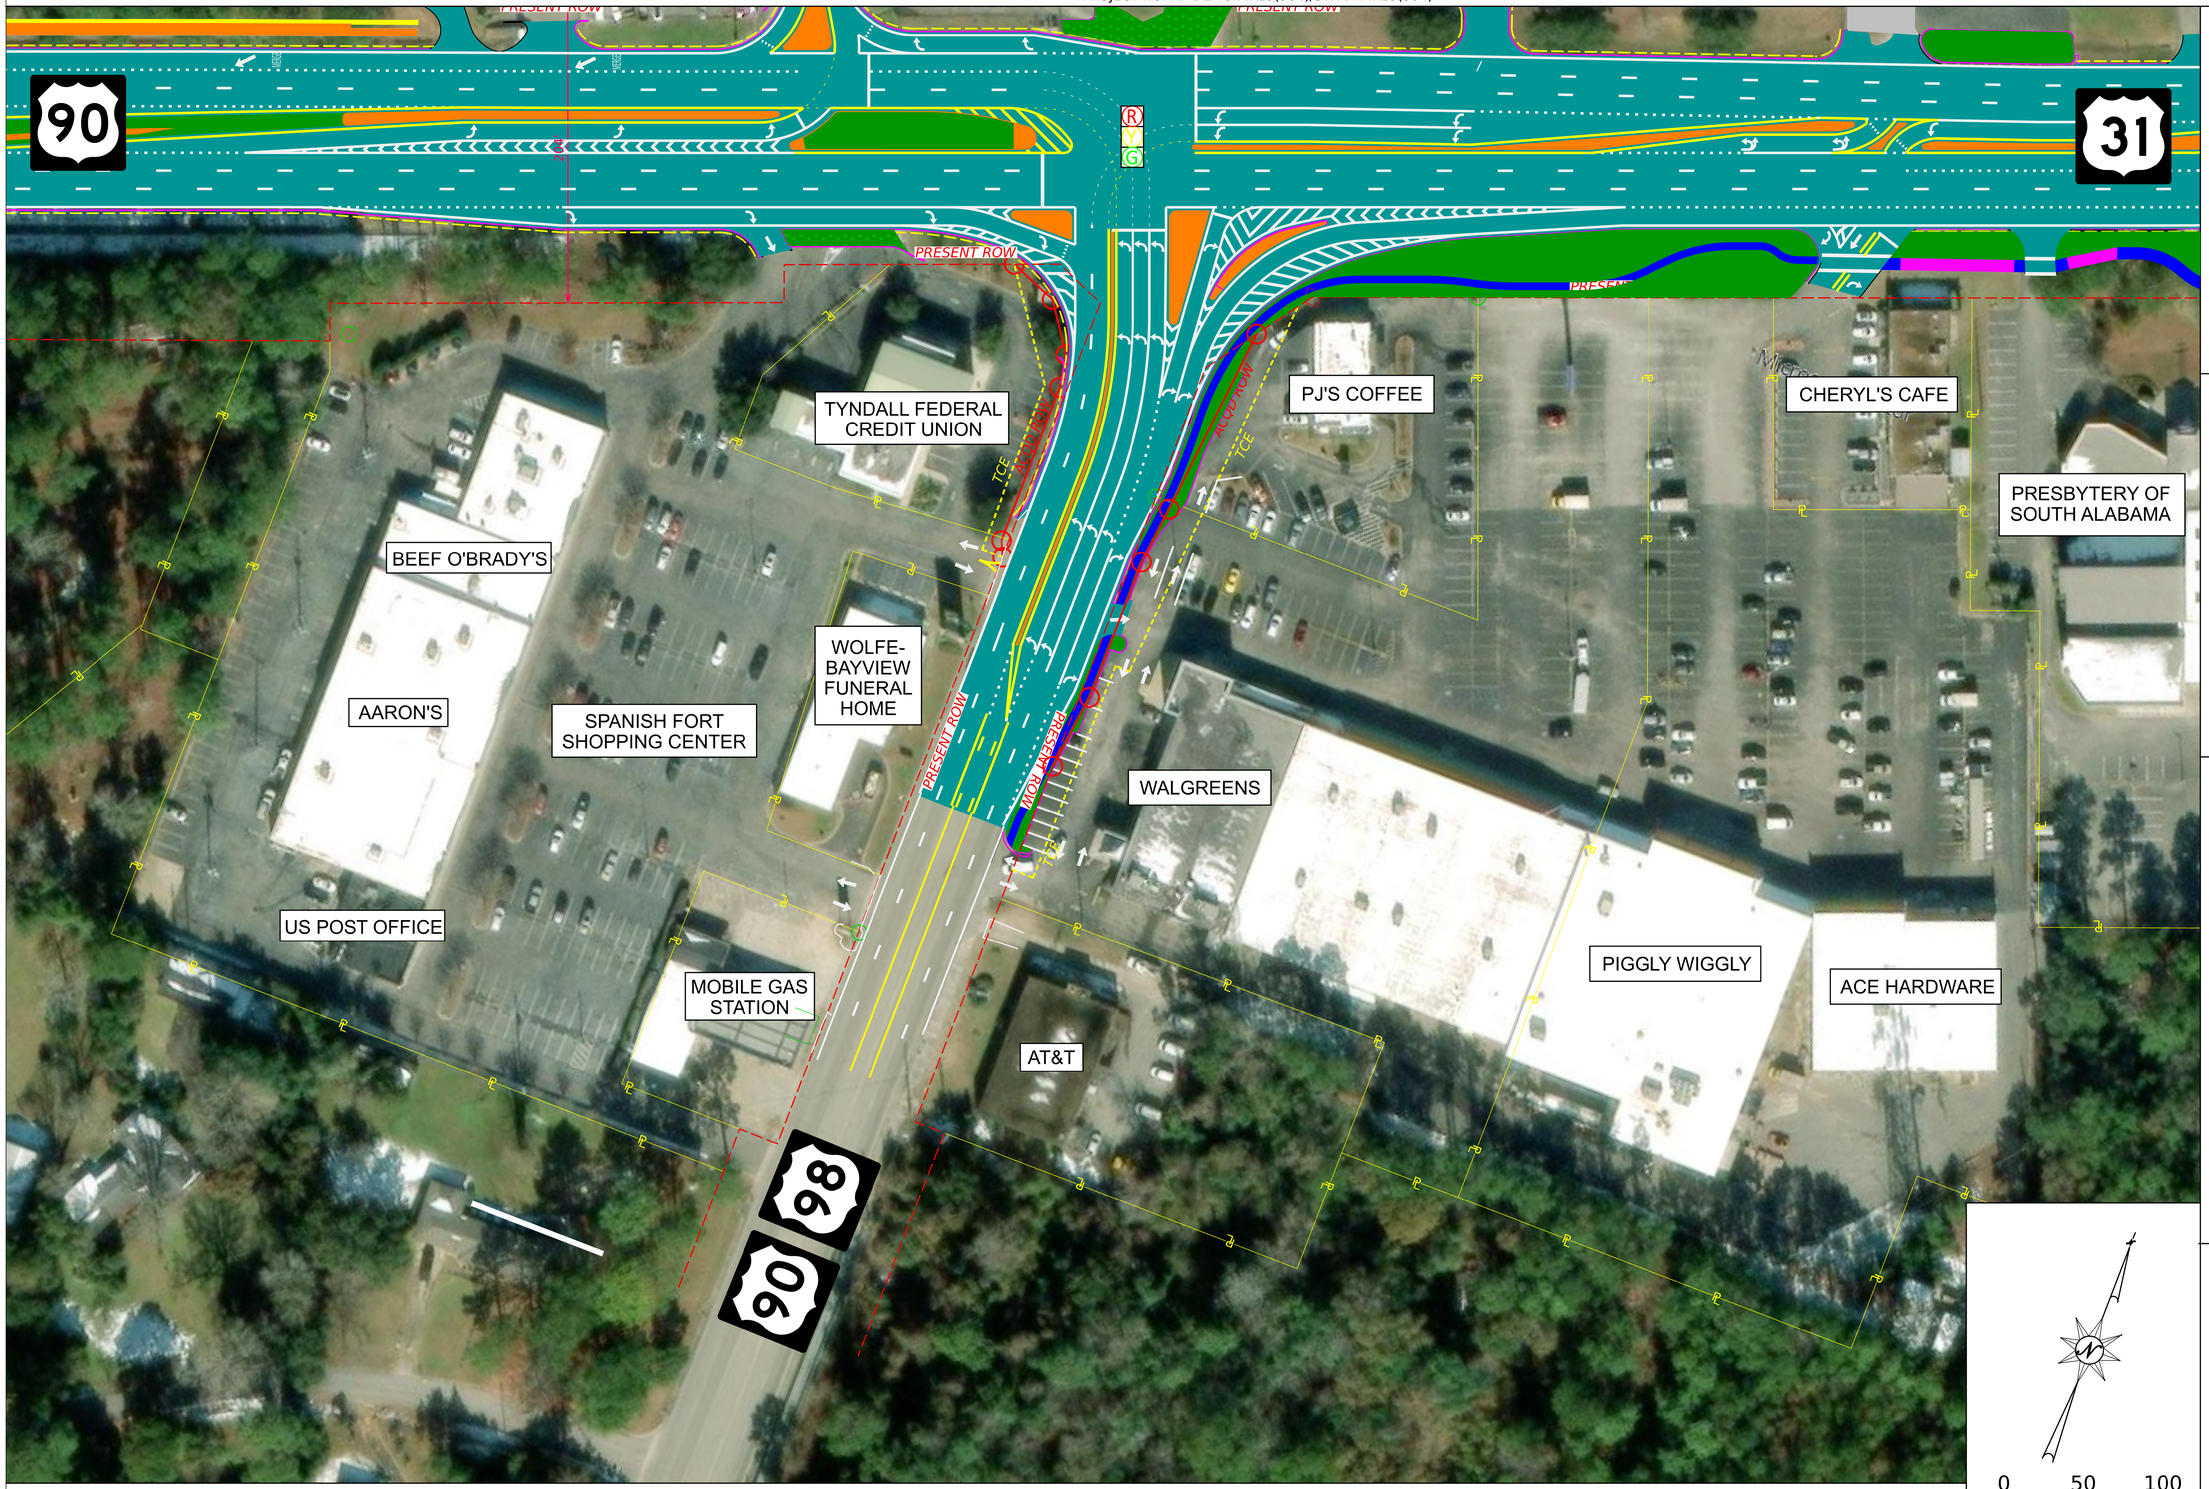

LEGEND

- REQUIRED ROADWAY
- REQUIRED RETAINING WALL
- REQUIRED SIDEWALK
- EXISTING SIDEWALK
- REQUIRED CONRETE ISLAND/FLUME
- REQUIRED GRASS
- PRESENT ROW — PRESENT RIGHT-OF-WAY
- PROPERTY LINE
- ACQD ROW — RIGHT OF WAY TO BE ACQUIRED
- TCE — TEMPORARY CONSTRUCTION EASEMENT
- EXISTING OR NEW SIGNAL

ALABAMA DEPARTMENT OF TRANSPORTATION

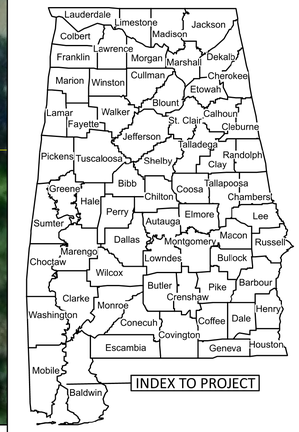

0 50 100

Gresham Smith

PREPARED BY: GRESHAM SMITH
10/5/2026

PROPOSED CONDITIONS