REFERENCE PROJECT NO	FISCAL YEAR	SHEET NO

BAR	NO.	SIZE	TOTAL LENGTH	"a"	"b"	"c"
A	6	#5	22'-0"	22'-0"		
A_1	4	#5	15'-4"	15'-4"		
B	3	#5	22'-0"	22'-0"		
B_1	3	#5	15'-4"	15'-4"		
C	10	#6	3'-0"	3'-0"		
SP	4	#2	7'-0½"	SEE DETAILS		
D	5	#4	3'-1"	2'-3"		
E	5	#4	2'-11"	2'-1"		
S	32	#2	3'-8½"	SEE DETAILS		
SS	15	#2	1'-11½"	9"	8"	7"
SS_1	1	#2	2'-0½"	9½"	8"	7½"
SS_2	1	#2	2'-2½"	10½"	8"	8½"
SS_3	1	#2	2'-5"	11¾"	8"	9¾"
SS_4	1	#2	2'-7½"	1'-1"	8"	11"
SS_5	13	#2	2'-8½"	1'-1½"	8"	11½"

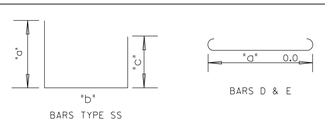

BARS TYPE SS

BARS D & E

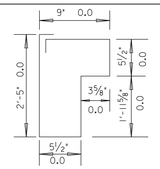

BAR SP

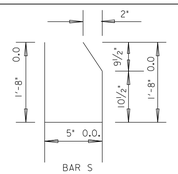

BAR S

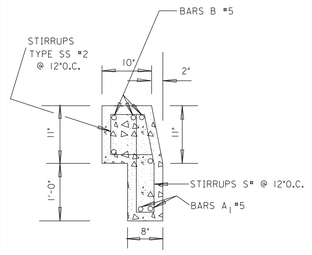

SECTION "D-D"

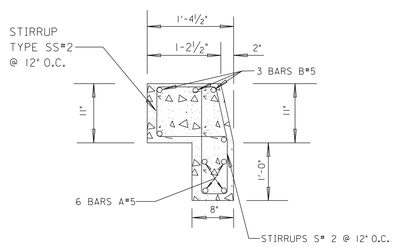

SECTION "C-C"

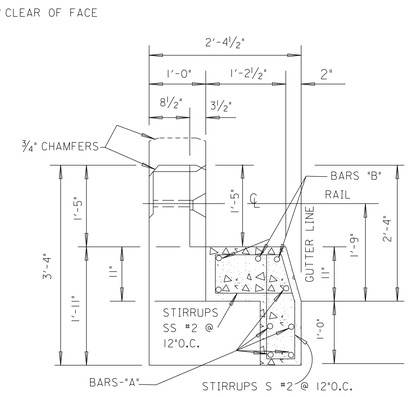

SECTION "B-B"

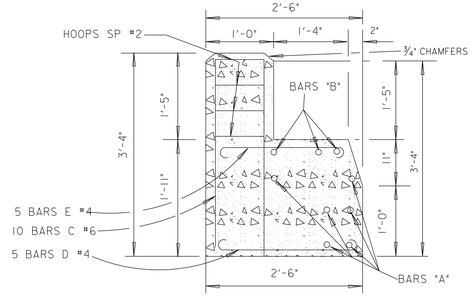

SECTION "A-A"

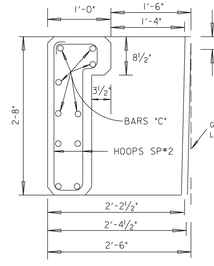

PLAN

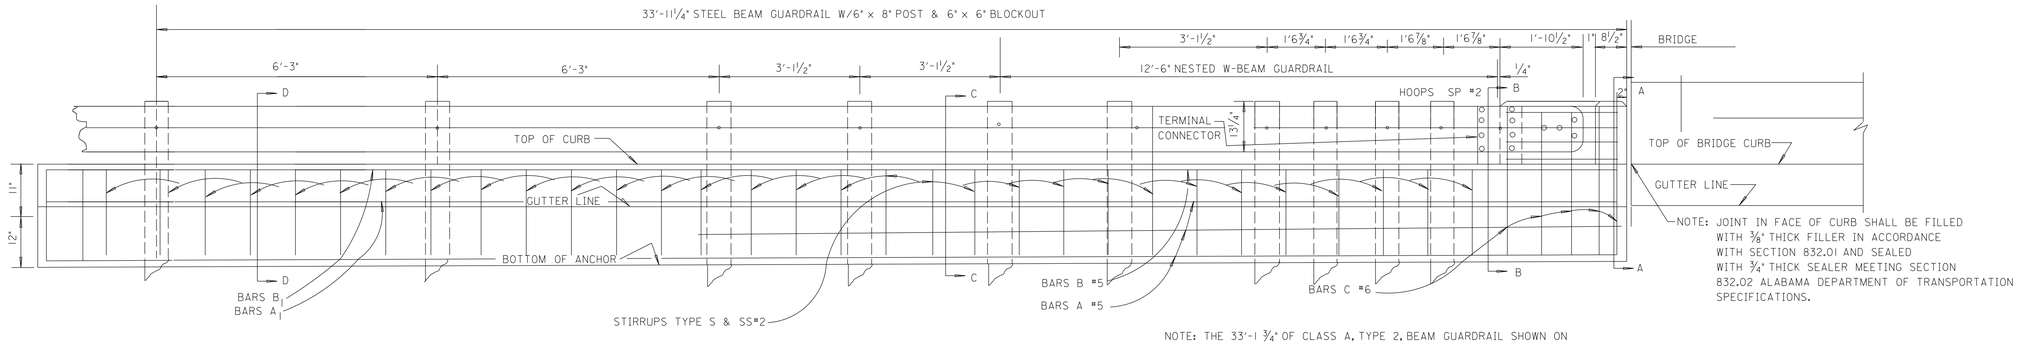

NOTE: JOINT IN FACE OF CURB SHALL BE FILLED WITH ⅜" THICK FILLER IN ACCORDANCE WITH SECTION 832.01 AND SEALED WITH ¾" THICK SEALER MEETING SECTION 832.02 ALABAMA DEPARTMENT OF TRANSPORTATION SPECIFICATIONS.

NOTE: THE 33'-1 ¾" OF CLASS A, TYPE 2, BEAM GUARDRAIL SHOWN ON THIS DRAWING IS A PART OF THE BRIDGE END ANCHOR.

ELEVATION

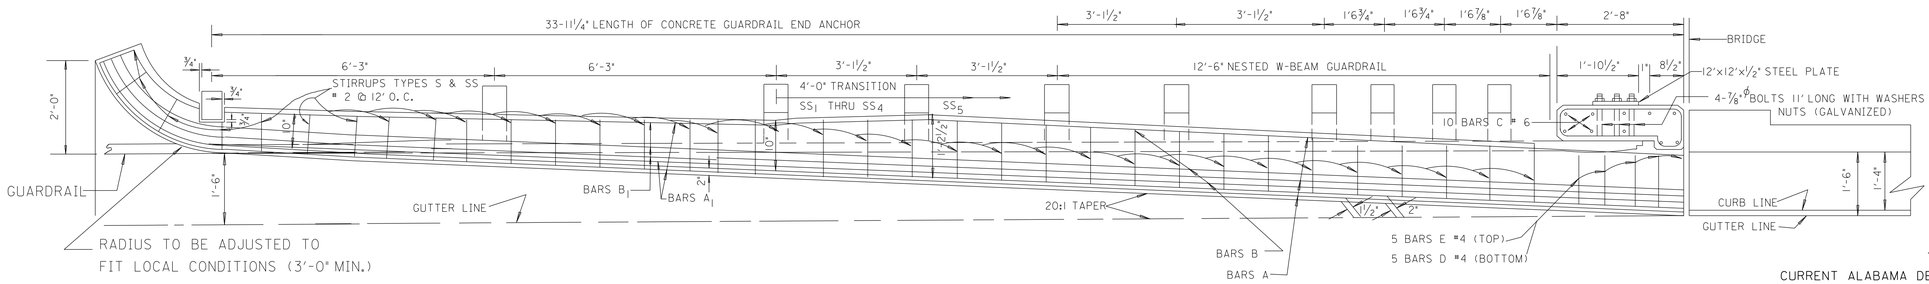

PLAN

--SPECIFICATIONS--

CURRENT ALABAMA DEPARTMENT OF TRANSPORTATION

THIS DRAWING REPRESENTS DESIGNS PREPARED FOR USE BY THE ALABAMA DEPARTMENT OF TRANSPORTATION AND IS NOT TO BE COPIED, REPRODUCED, ALTERED, OR USED BY ANYONE, OR ANY ORGANIZATION, WITHOUT THE EXPRESSED WRITTEN CONSENT OF THE ALABAMA DEPARTMENT OF TRANSPORTATION REPRESENTATIVE AUTHORIZED TO APPROVE THIS USE. ANYONE MAKING UNAUTHORIZED USE OF THIS DRAWING MAY BE PROSECUTED TO THE FULLEST EXTENT OF THE LAW.

REVISIONS

1. Added to CADD on 07-28-95 by Joe F. Thomas

ALABAMA DEPARTMENT OF TRANSPORTATION
1409 COLISEUM BOULEVARD
MONTGOMERY, AL 36130-3050

DESIGN BUREAU SPECIAL DRAWING

SPECIAL DRAWING OF GUARDRAIL END ANCHOR TYPE 2-A TO BE USED AT BRIDGES WITH 1'-6" SAFETY CURB

Bureau Std Engr : L.V.S.
DRAWN BY:____ DATE DRAWN: 07-17-89

SPECIAL DRAWING NO
SPECIAL PROJECT DETAIL

INDEX NO

NOT TO SCALE