# INSTALLATION OF ROUNDABOUTS ON SR-126 AT I-85 EXIT 16 SOUTHBOUND RAMPS, AND AT SR-126 (SR-8) (US-80) INTERSECTION, AND ON SR-8 (US-80) AT MARLER ROAD, MONTGOMERY COUNTY

## INSET C

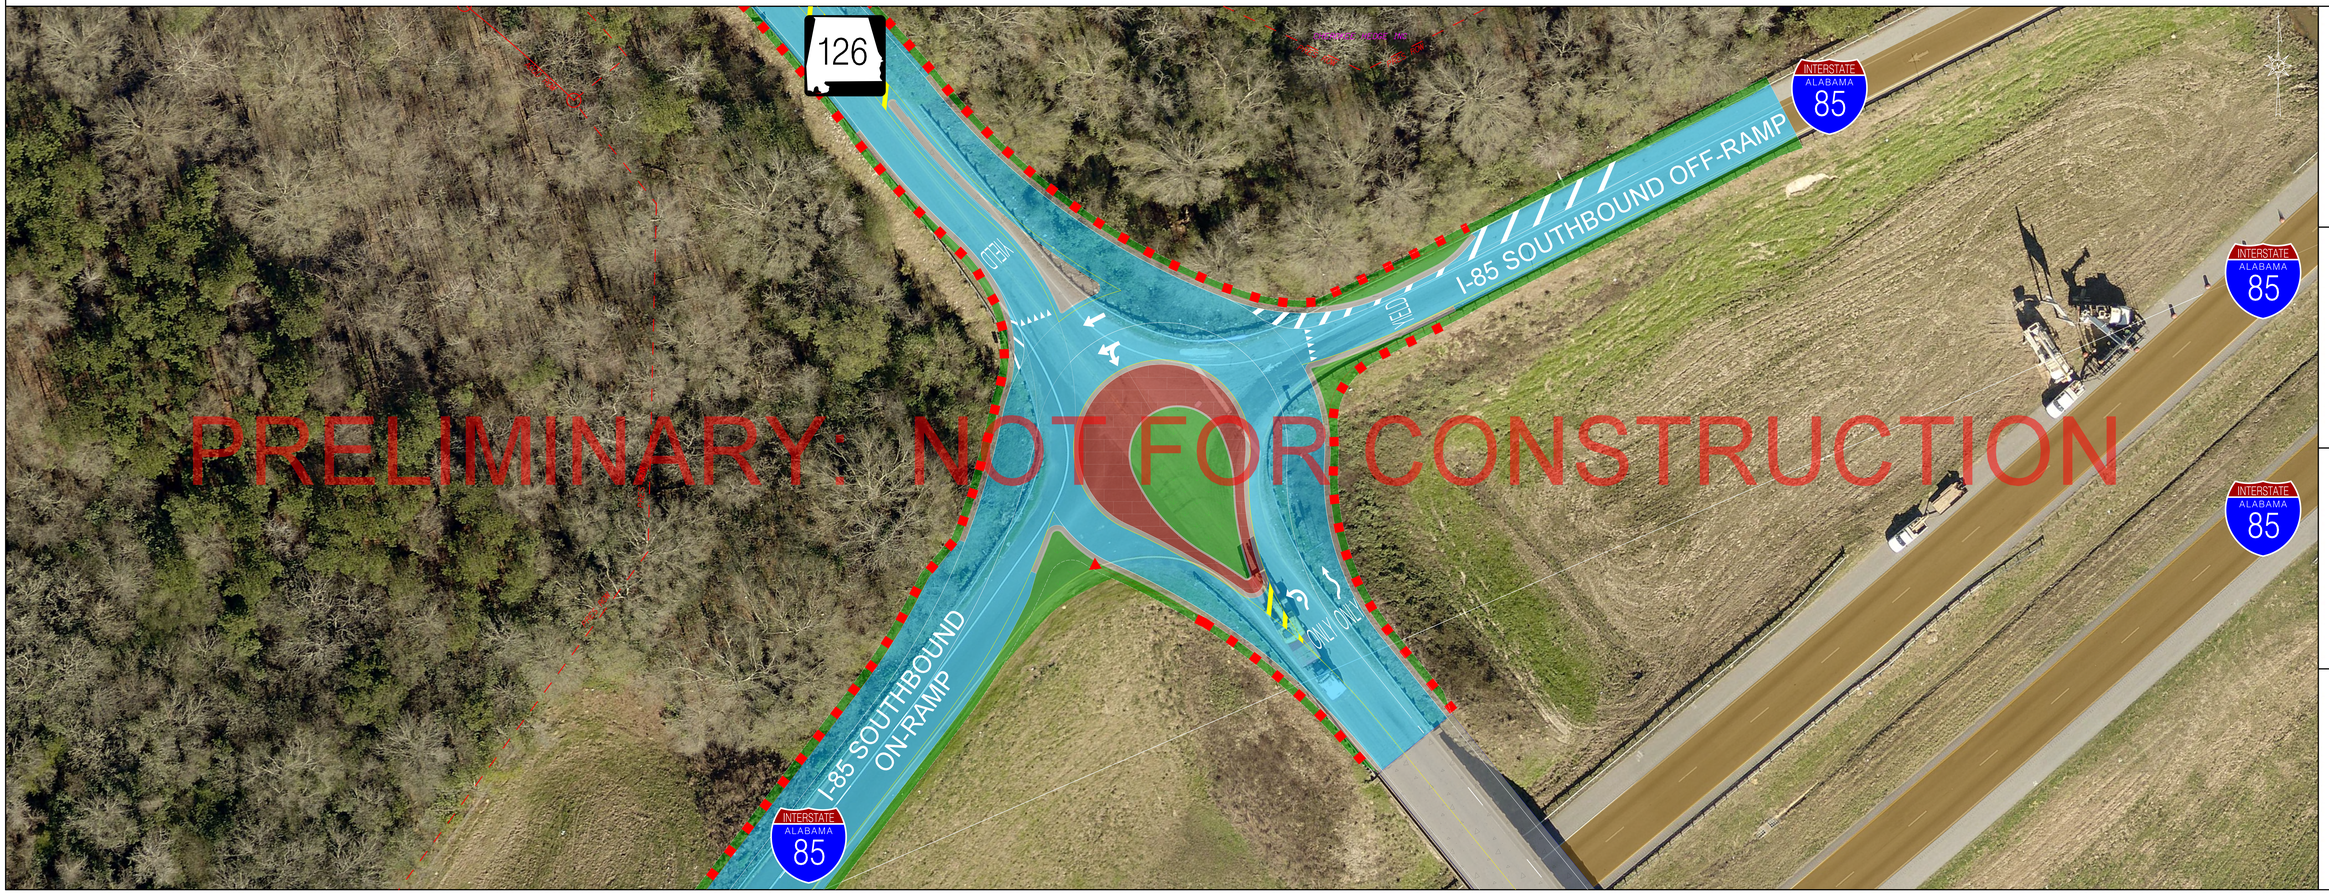


**PLAN LAYOUT**

LEGEND

- EXISTING PAVEMENT TO BE RETAINED
- EXISTING PAVEMENT TO BE REMOVED
- PROPOSED PAVEMENT OR OVERLAY
- PROPOSED PAVEMENT (BY OTHERS)
- PROPOSED CONCRETE ISLAND
- PROPOSED GRASS
- PROPOSED TRUCK APRON
- PROPOSED GRAVEL DRIVEWAY
- REQUIRED TEMPORARY EASEMENT
- EXISTING RIGHT OF WAY
- REQUIRED RIGHT OF WAY
- PROPERTY LINES
- EXISTING DENIED ACCESS (D.A.) FENCE
- REQUIRED DENIED ACCESS (D.A.) FENCE

ALABAMA DEPARTMENT OF TRANSPORTATION

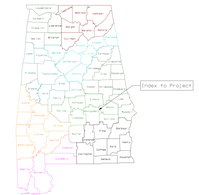

Prepared By:

Gresham Smith

**DATE: 8/23/2020**