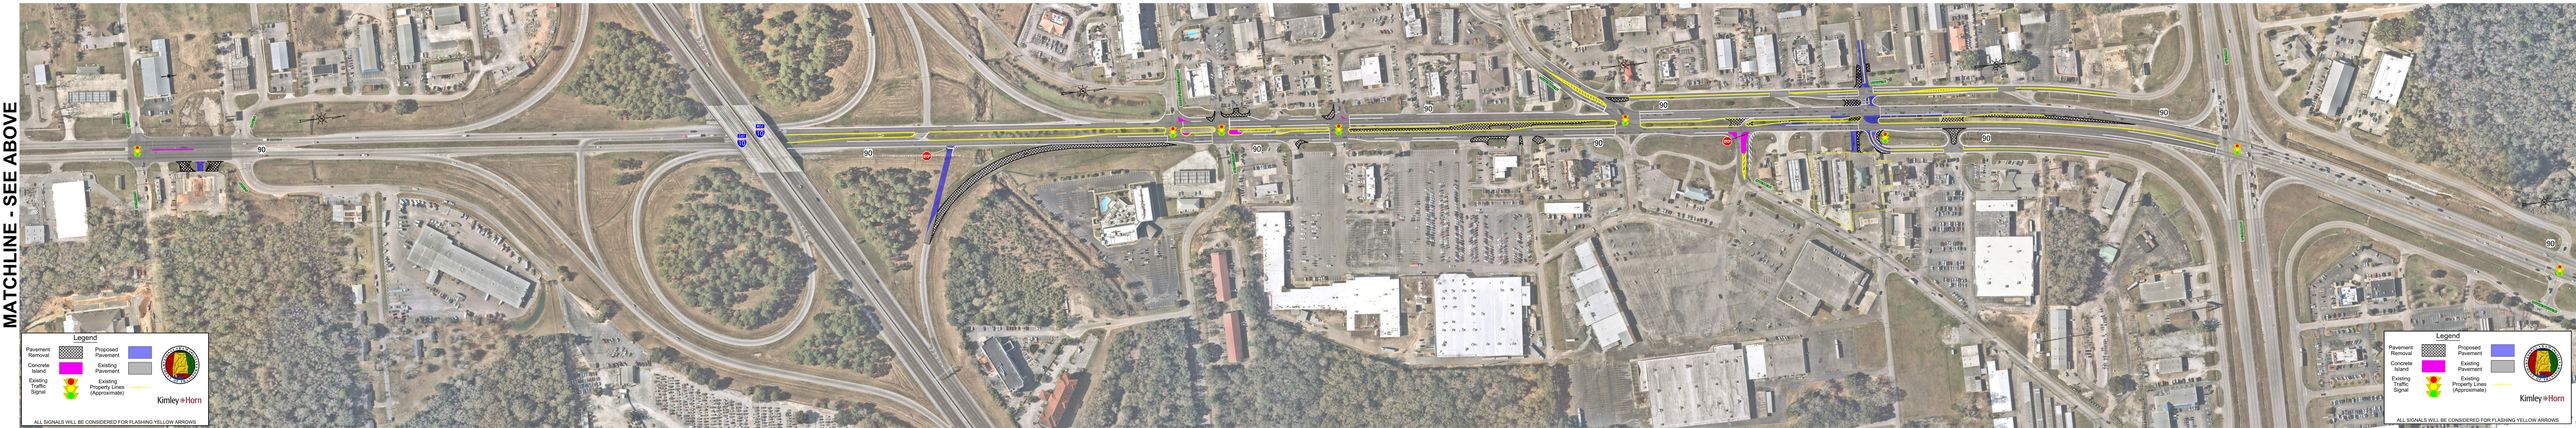US-90 ACCESS MANAGEMENT PLAN