U.S. HIGHWAY 72 WEST SURFACE IMPROVEMENTS /ACCESS MANAGEMENT (INDIAN CREEK VILLAGE TO EAST OF PROVIDENCE MAIN)

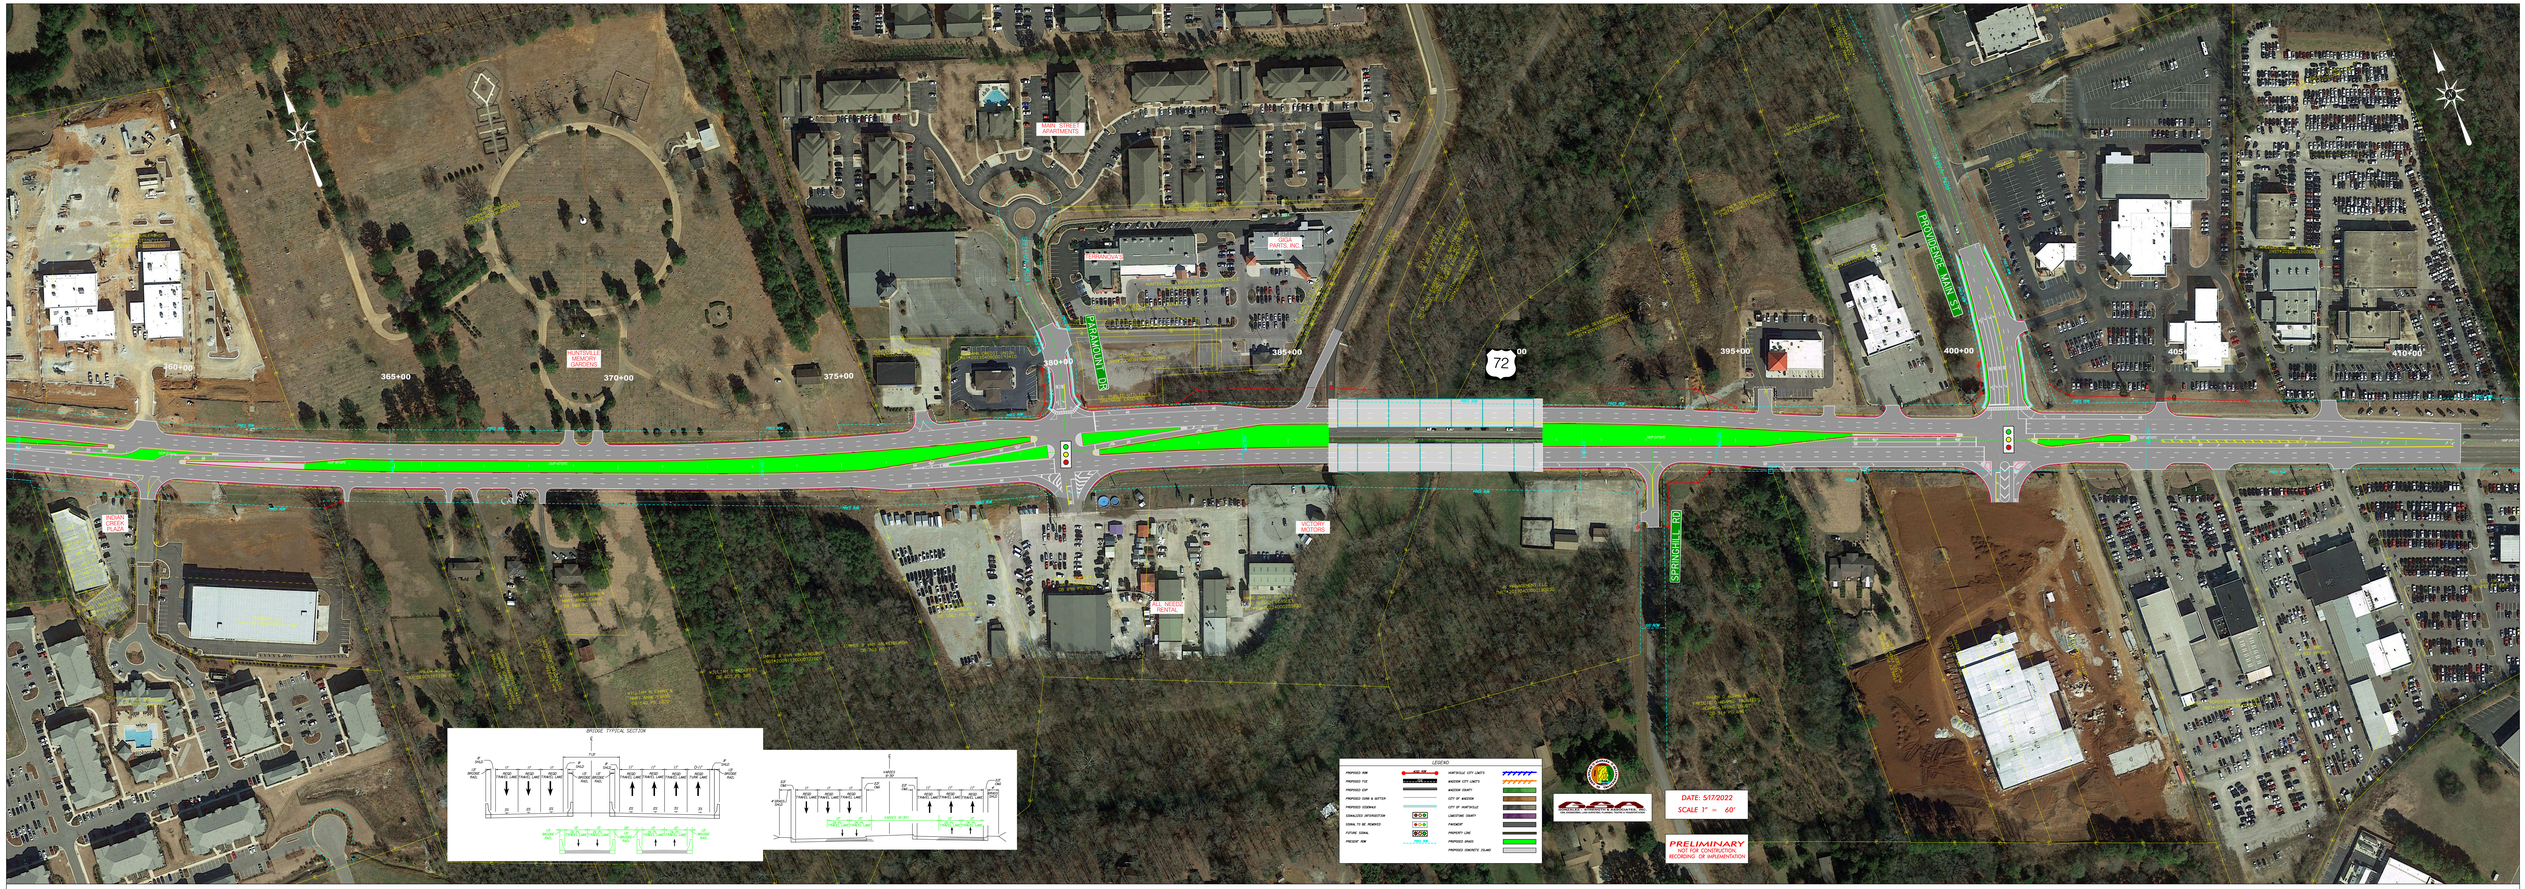

EXISTING U.S. HIGHWAY 72 WEST