


SR-6 (US-82) TYPICAL SECTION
NOT TO SCALE

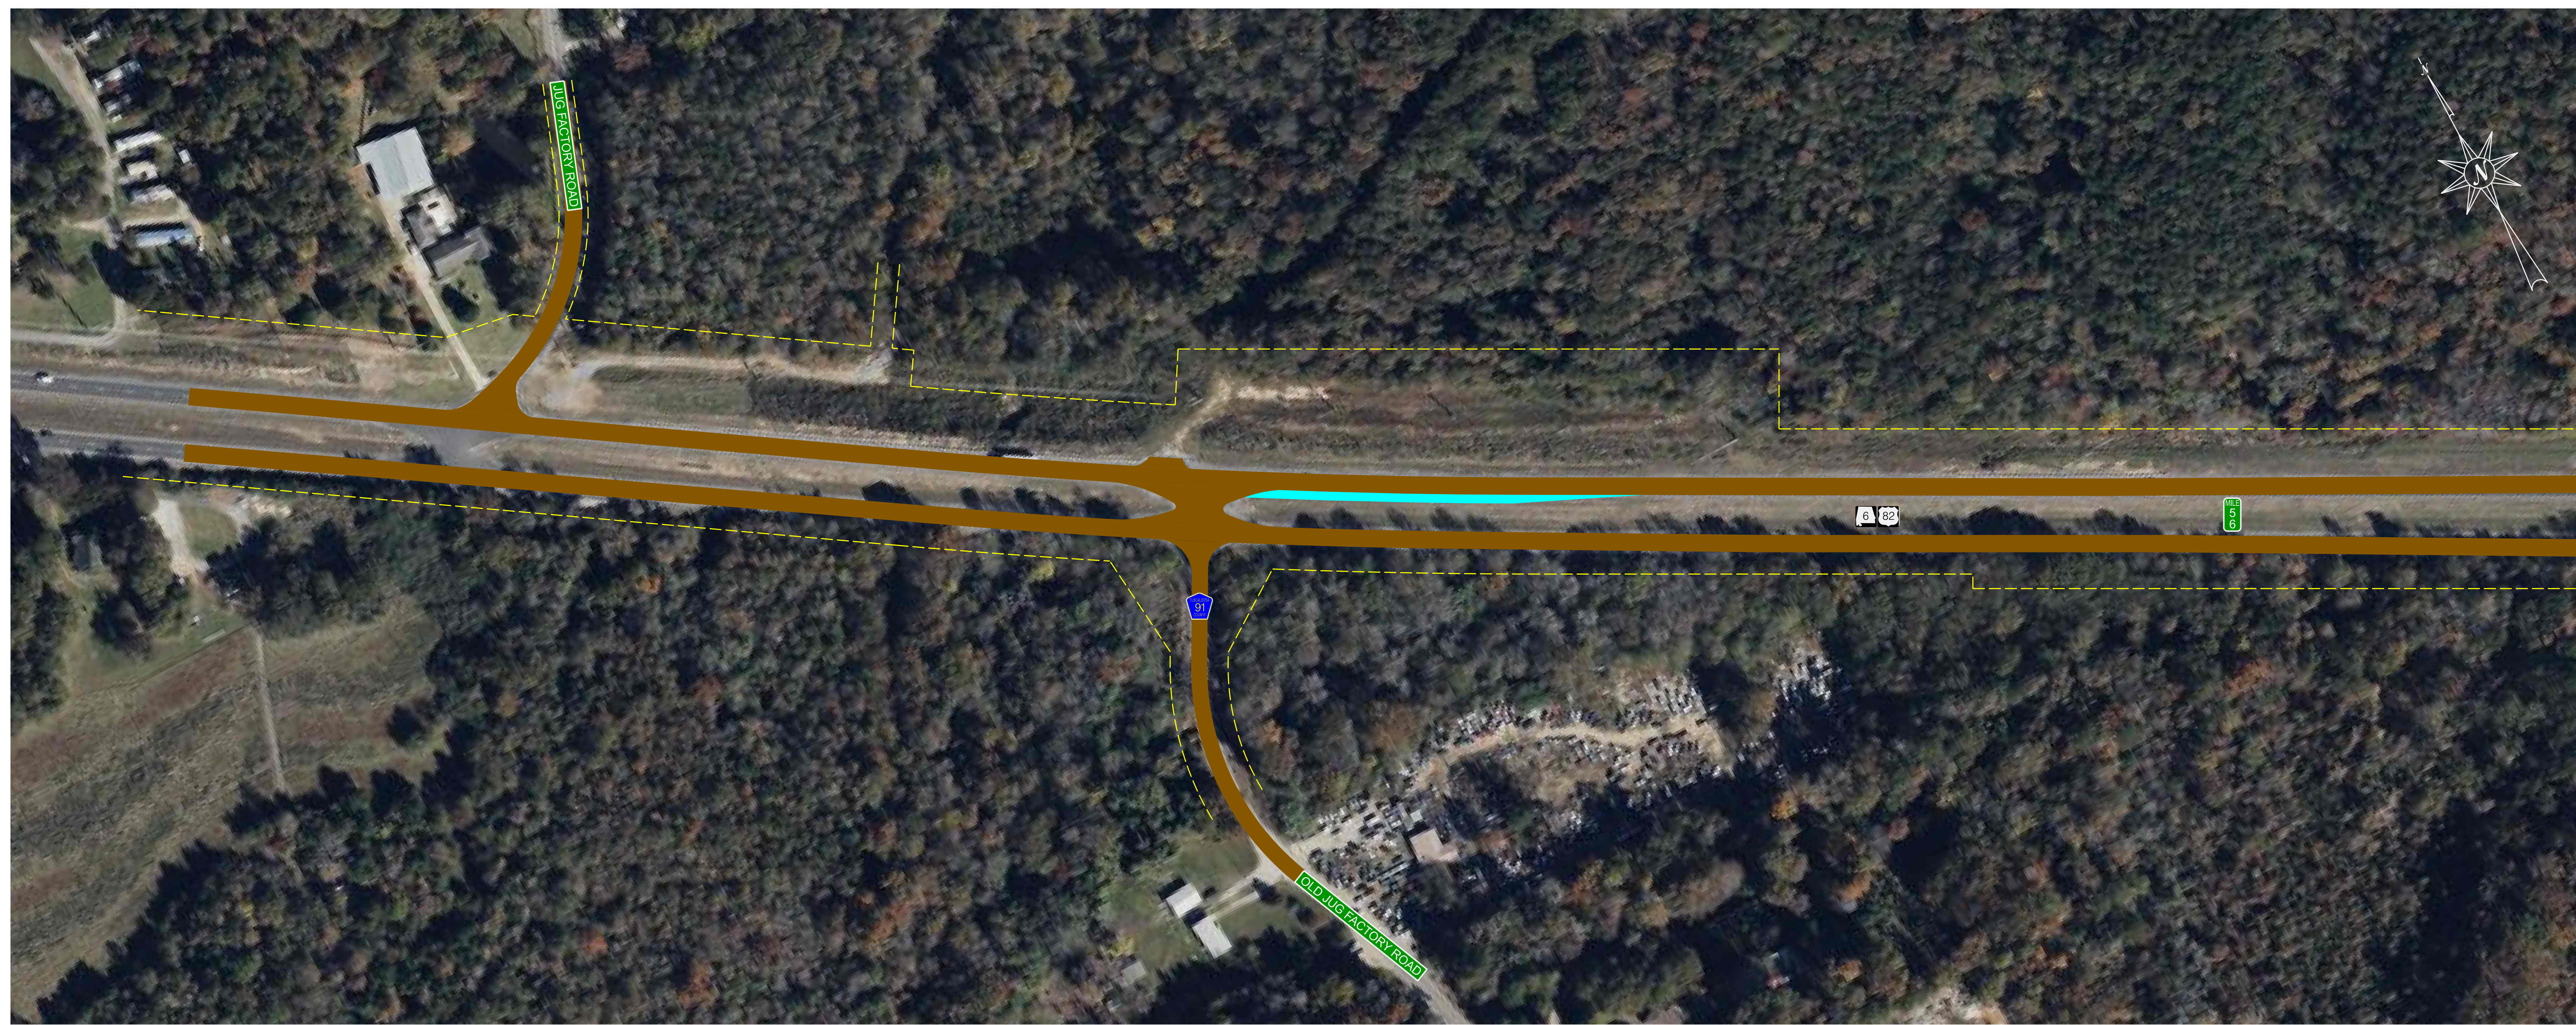


ALABAMA DEPARTMENT
OF TRANSPORTATION

PROJECT NO. HSIP-0006(611)

ACCESS MANAGEMENT ALONG SR-6 (US-82) FROM
JUG FACTORY ROAD TO THE SR-5 INTERCHANGE


TUSCALOOSA COUNTY AND BIBB COUNTY

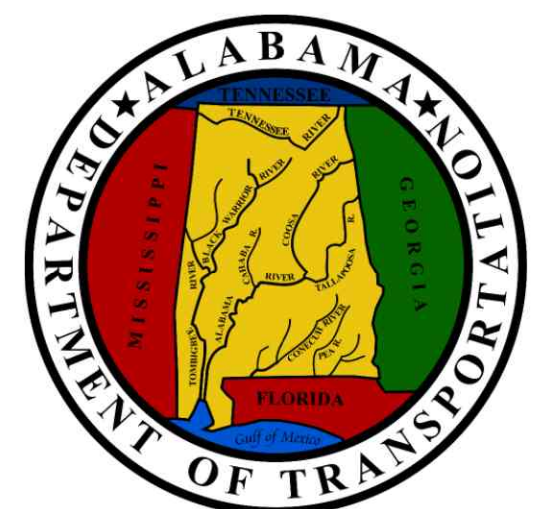


NEEL-SCHAFFER

LEGEND

- REQUIRED RIGHT-OF-WAY
- PROPERTY LINES
- EXISTING RIGHT-OF-WAY
- EXISTING ROADWAY TO REMAIN
- EXISTING ROADWAY TO BE REMOVED
- EXISTING BRIDGE
- REQUIRED PAVEMENT
- REQUIRED CONCRETE

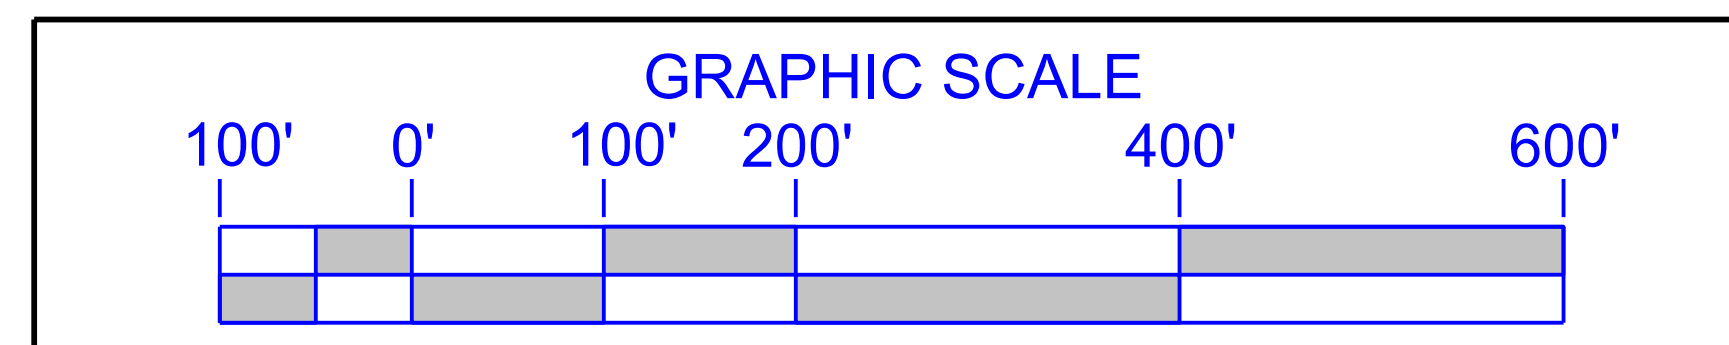

 


ALABAMA DEPARTMENT
OF TRANSPORTATION

PROJECT NO. HSIP-0006(611)

ACCESS MANAGEMENT ALONG SR-6 (US-82) FROM
JUG FACTORY ROAD TO THE SR-5 INTERCHANGE


TUSCALOOSA COUNTY AND BIBB COUNTY


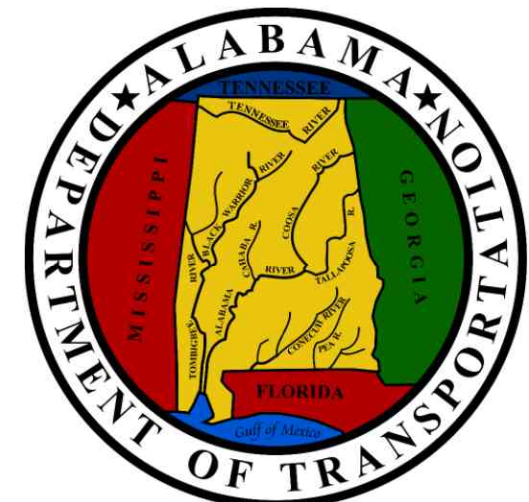


NEEL-SCHAFFER

LEGEND

- REQUIRED RIGHT-OF-WAY
- PROPERTY LINES
- EXISTING RIGHT-OF-WAY
- EXISTING ROADWAY TO REMAIN
- EXISTING ROADWAY TO BE REMOVED
- EXISTING BRIDGE
- REQUIRED PAVEMENT
- REQUIRED CONCRETE

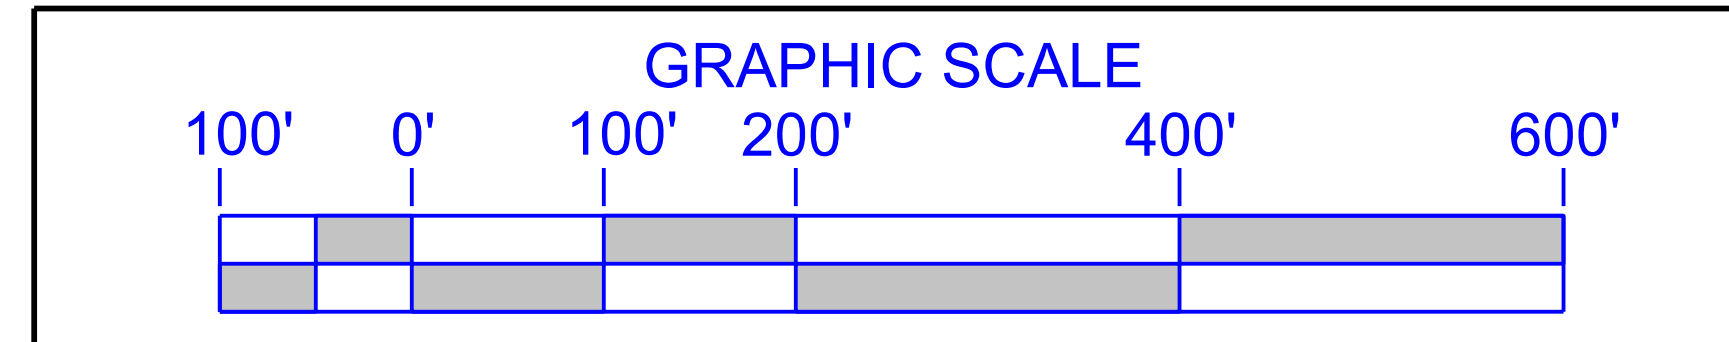

  


ALABAMA DEPARTMENT
OF TRANSPORTATION

PROJECT NO. HSIP-0006(611)


ACCESS MANAGEMENT ALONG SR-6 (US-82) FROM
JUG FACTORY ROAD TO THE SR-5 INTERCHANGE



TUSCALOOSA COUNTY AND BIBB COUNTY

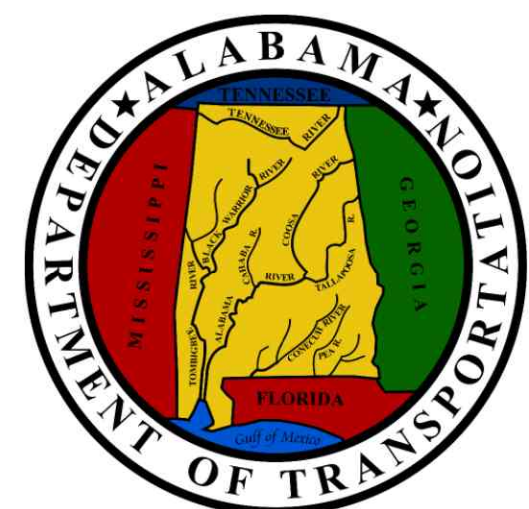

LEGEND

- REQUIRED RIGHT-OF-WAY
- PROPERTY LINES
- EXISTING RIGHT-OF-WAY
- EXISTING ROADWAY TO REMAIN
- EXISTING ROADWAY TO BE REMOVED
- EXISTING BRIDGE
- REQUIRED PAVEMENT
- REQUIRED CONCRETE

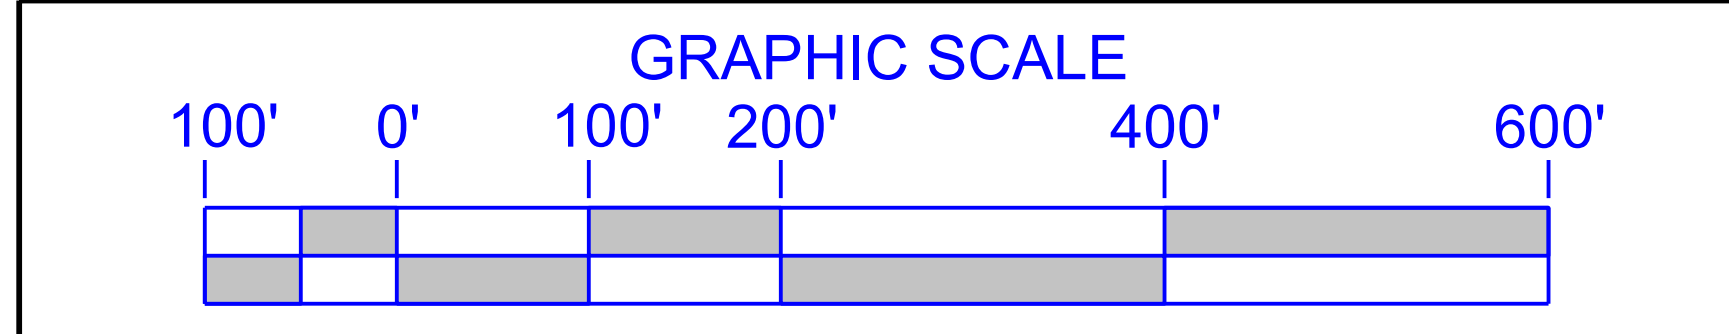

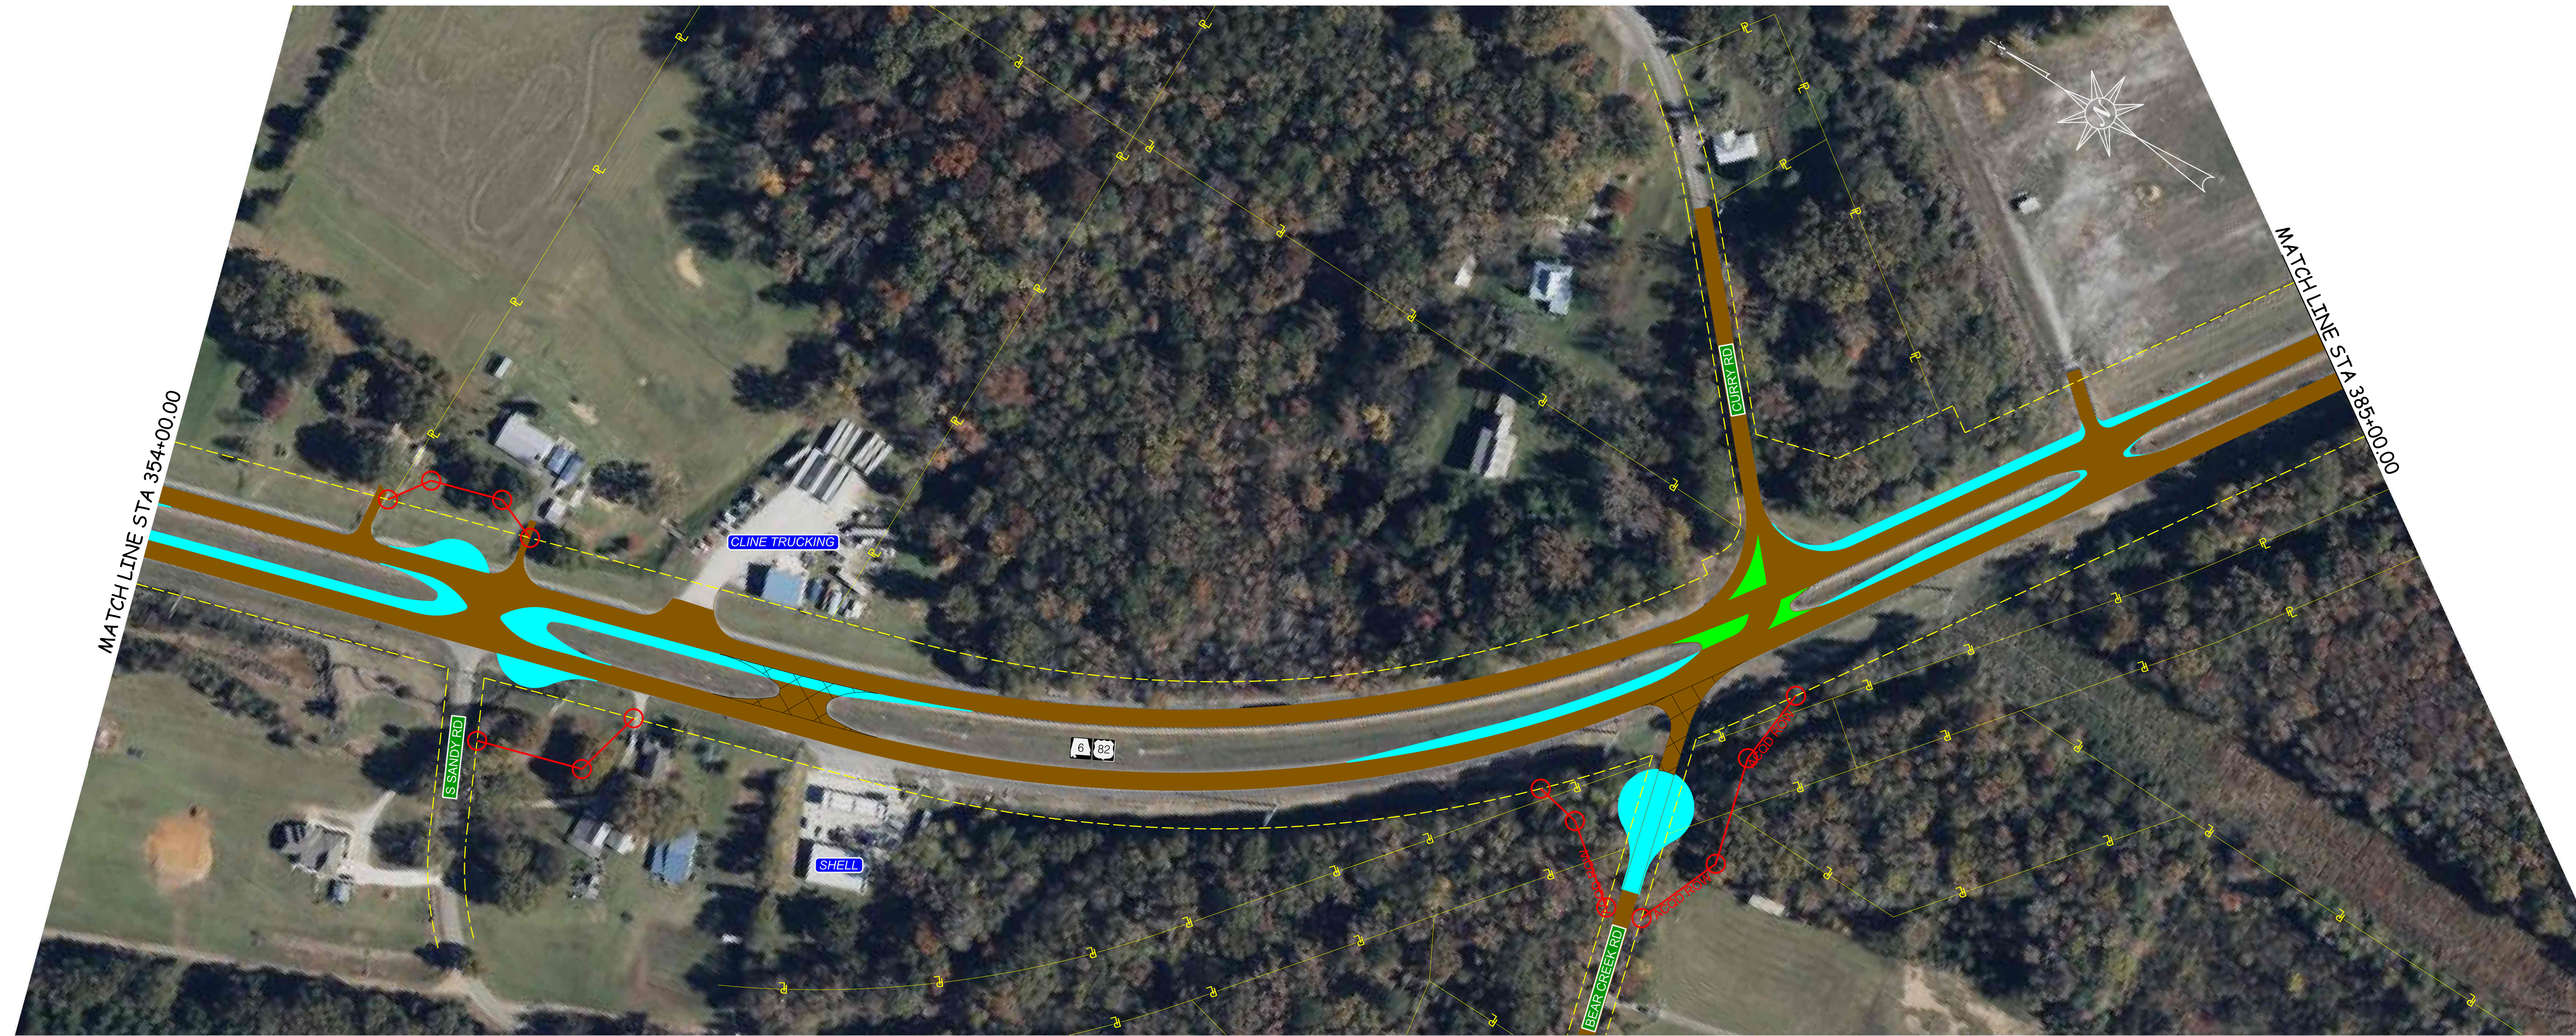 


ALABAMA DEPARTMENT
OF TRANSPORTATION

PROJECT NO. HSIP-0006(611)

ACCESS MANAGEMENT ALONG SR-6 (US-82) FROM
JUG FACTORY ROAD TO THE SR-5 INTERCHANGE


TUSCALOOSA COUNTY AND BIBB COUNTY

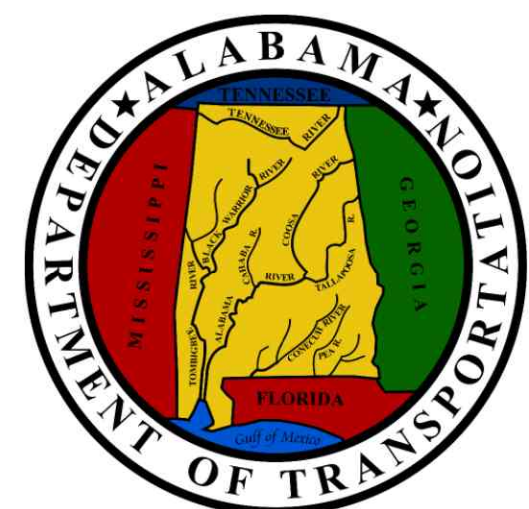


NEEL-SCHAFFER

LEGEND

- REQUIRED RIGHT-OF-WAY
- PROPERTY LINES
- EXISTING RIGHT-OF-WAY
- EXISTING ROADWAY TO REMAIN
- EXISTING ROADWAY TO BE REMOVED
- EXISTING BRIDGE
- REQUIRED PAVEMENT
- REQUIRED CONCRETE

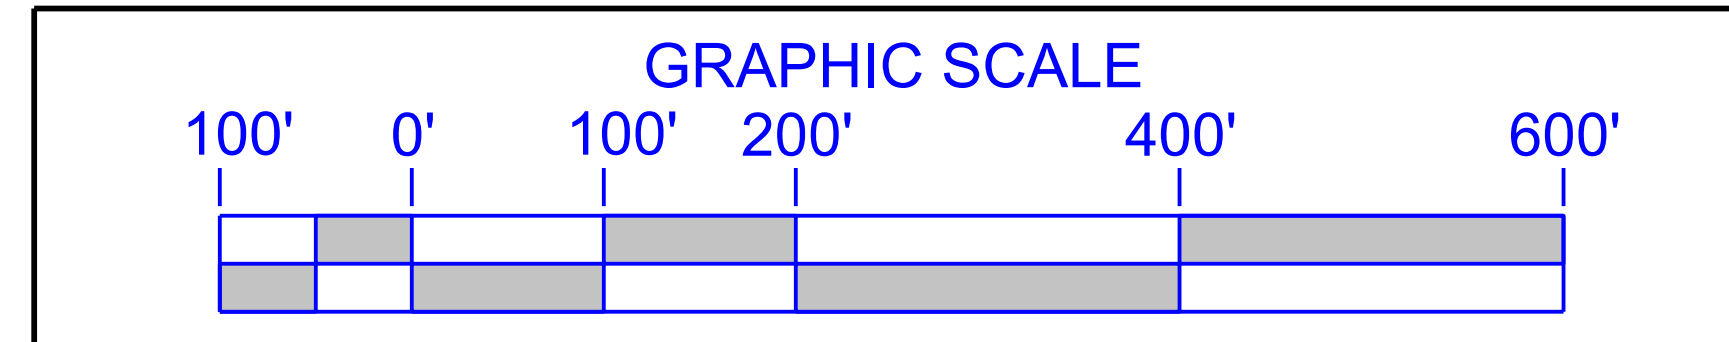

 


ALABAMA DEPARTMENT
OF TRANSPORTATION

PROJECT NO. HSIP-0006(611)

ACCESS MANAGEMENT ALONG SR-6 (US-82) FROM
JUG FACTORY ROAD TO THE SR-5 INTERCHANGE


TUSCALOOSA COUNTY AND BIBB COUNTY


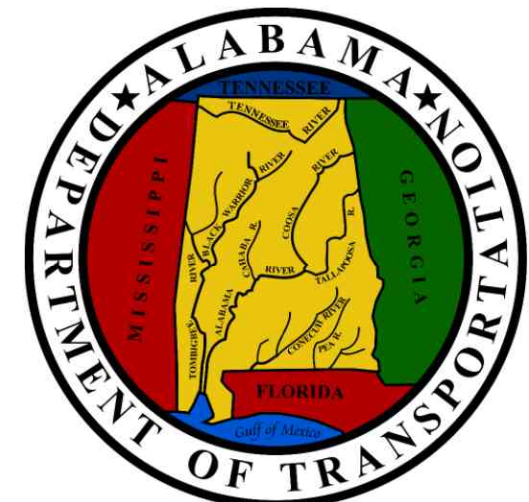


NEEL-SCHAFER

LEGEND

- REQUIRED RIGHT-OF-WAY
- PROPERTY LINES
- EXISTING RIGHT-OF-WAY
- EXISTING ROADWAY TO REMAIN
- EXISTING ROADWAY TO BE REMOVED
- EXISTING BRIDGE
- REQUIRED PAVEMENT
- REQUIRED CONCRETE

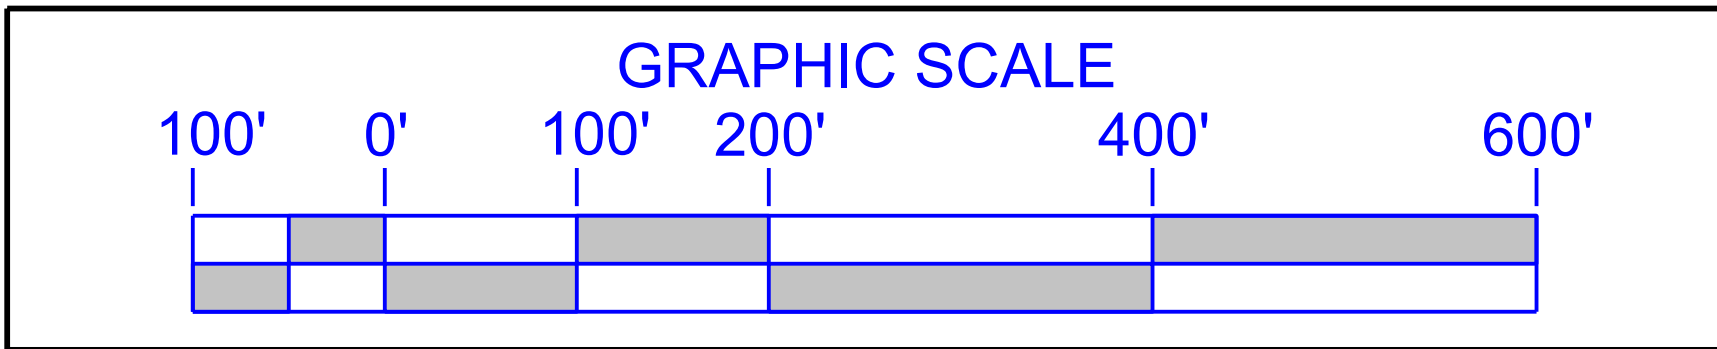

  


ALABAMA DEPARTMENT
OF TRANSPORTATION

PROJECT NO. HSIP-0006(611)

ACCESS MANAGEMENT ALONG SR-6 (US-82) FROM
JUG FACTORY ROAD TO THE SR-5 INTERCHANGE


TUSCALOOSA COUNTY AND BIBB COUNTY

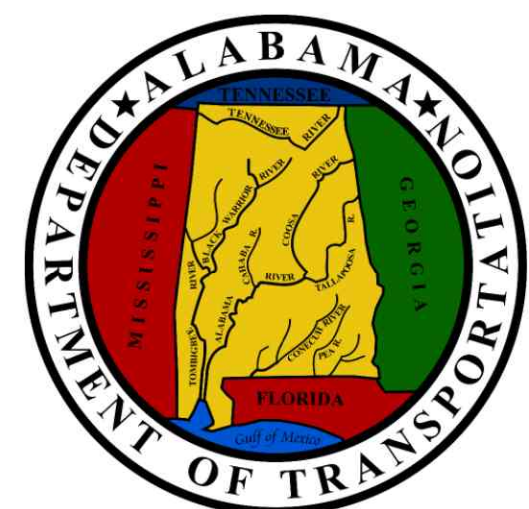


NEEL-SCHAFFER

LEGEND

- REQUIRED RIGHT-OF-WAY
- PROPERTY LINES
- EXISTING RIGHT-OF-WAY
- EXISTING ROADWAY TO REMAIN
- EXISTING ROADWAY TO BE REMOVED
- EXISTING BRIDGE
- REQUIRED PAVEMENT
- REQUIRED CONCRETE

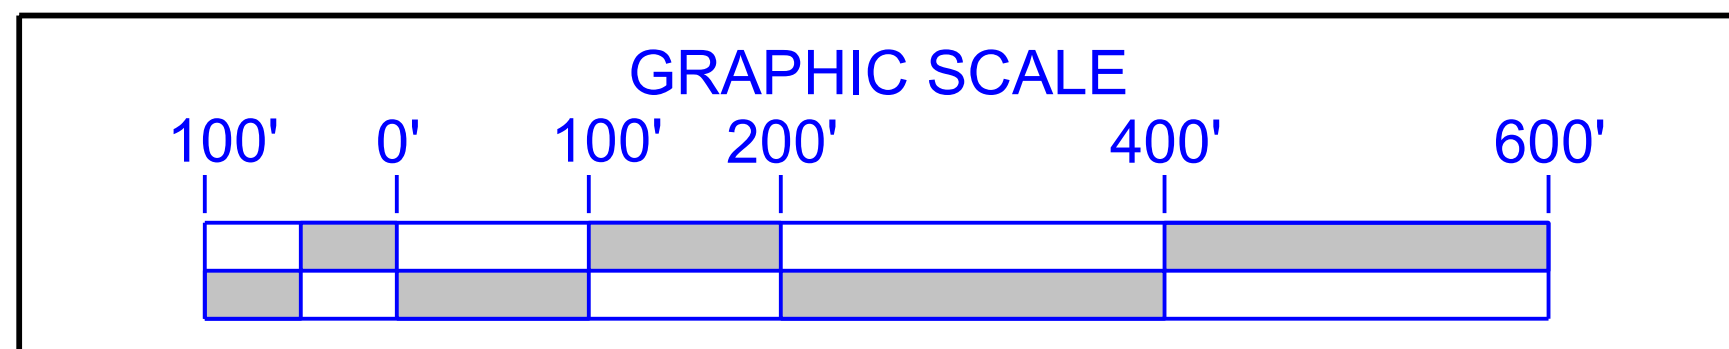

 


ALABAMA DEPARTMENT
OF TRANSPORTATION

PROJECT NO. HSIP-0006(611)

ACCESS MANAGEMENT ALONG SR-6 (US-82) FROM
JUG FACTORY ROAD TO THE SR-5 INTERCHANGE


TUSCALOOSA COUNTY AND BIBB COUNTY

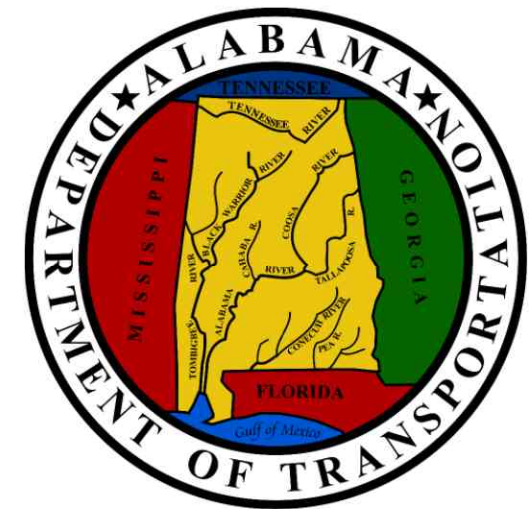


NEEL-SCHAFFER

LEGEND

- REQUIRED RIGHT-OF-WAY
- PROPERTY LINES
- EXISTING RIGHT-OF-WAY
- EXISTING ROADWAY TO REMAIN
- EXISTING ROADWAY TO BE REMOVED
- EXISTING BRIDGE
- REQUIRED PAVEMENT
- REQUIRED CONCRETE

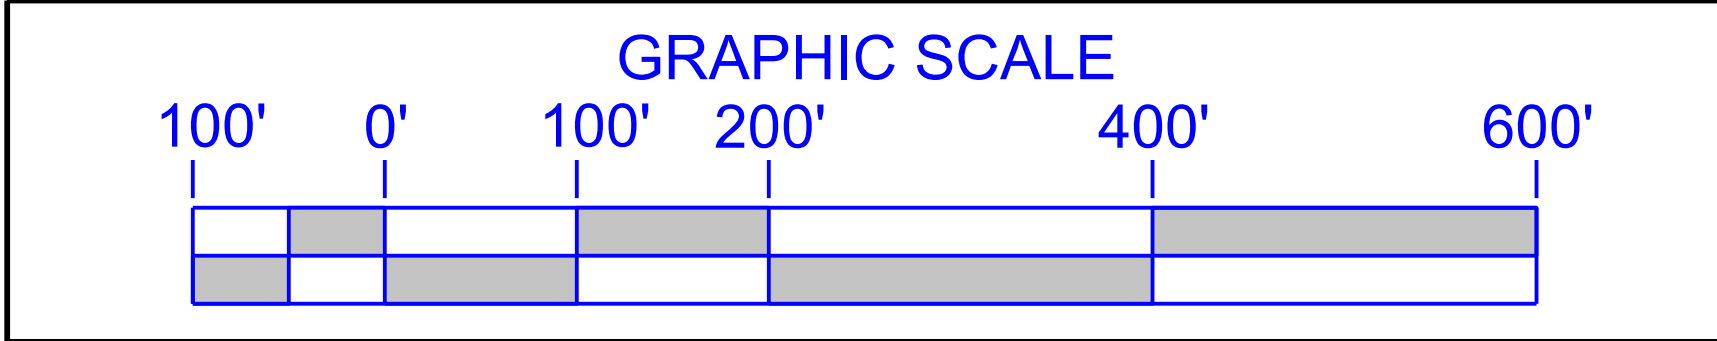

 


**ALABAMA DEPARTMENT
OF TRANSPORTATION**

PROJECT NO. HSIP-0006(611)

ACCESS MANAGEMENT ALONG SR-6 (US-82) FROM
JUG FACTORY ROAD TO THE SR-5 INTERCHANGE


TUSCALOOSA COUNTY AND BIBB COUNTY

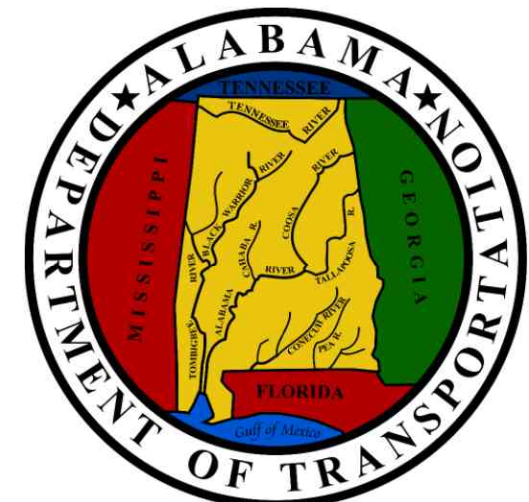

NEEL-SCHAFFER

LEGEND

- REQUIRED RIGHT-OF-WAY
- PROPERTY LINES
- EXISTING RIGHT-OF-WAY
- EXISTING ROADWAY TO REMAIN
- EXISTING ROADWAY TO BE REMOVED
- EXISTING BRIDGE
- REQUIRED PAVEMENT
- REQUIRED CONCRETE

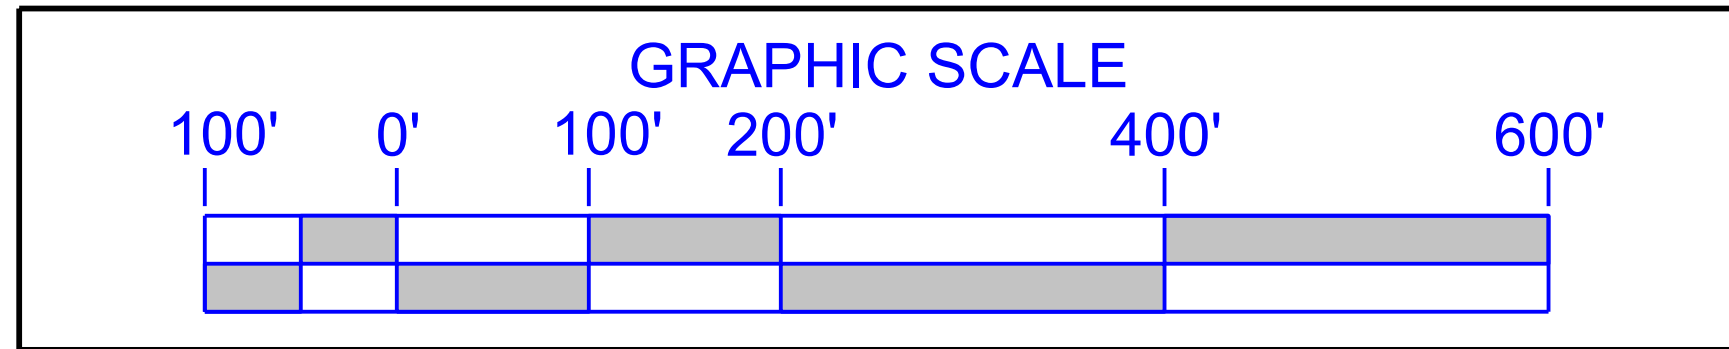




**ALABAMA DEPARTMENT
OF TRANSPORTATION**

PROJECT NO. HSIP-0006(611)

ACCESS MANAGEMENT ALONG SR-6 (US-82) FROM
JUG FACTORY ROAD TO THE SR-5 INTERCHANGE


TUSCALOOSA COUNTY AND BIBB COUNTY

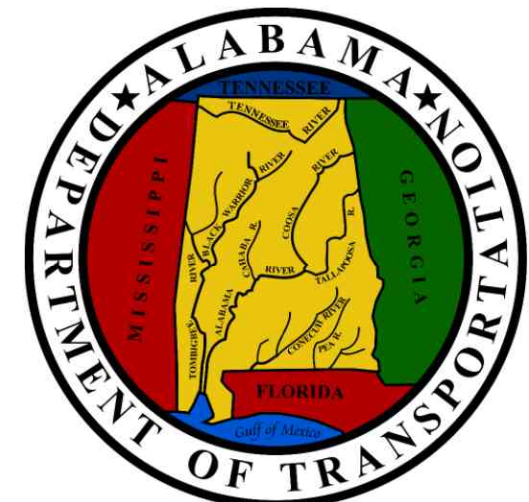


NEEL-SCHAFFER

LEGEND

- REQUIRED RIGHT-OF-WAY
- PROPERTY LINES
- EXISTING RIGHT-OF-WAY
- EXISTING ROADWAY TO REMAIN
- EXISTING ROADWAY TO BE REMOVED
- EXISTING BRIDGE
- REQUIRED PAVEMENT
- REQUIRED CONCRETE

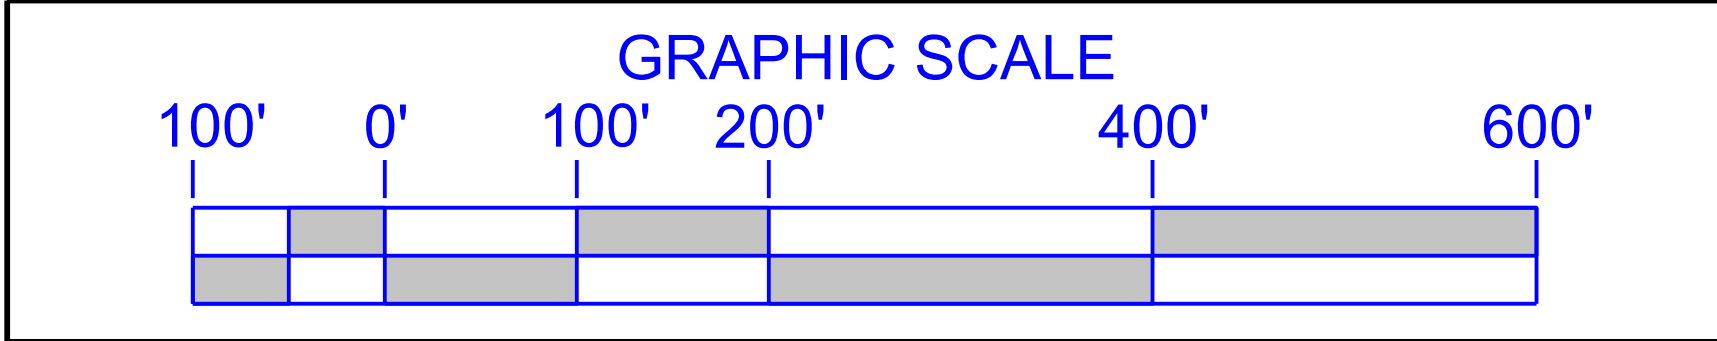

 


ALABAMA DEPARTMENT
OF TRANSPORTATION

PROJECT NO. HSIP-0006(611)

ACCESS MANAGEMENT ALONG SR-6 (US-82) FROM
JUG FACTORY ROAD TO THE SR-5 INTERCHANGE


TUSCALOOSA COUNTY AND BIBB COUNTY

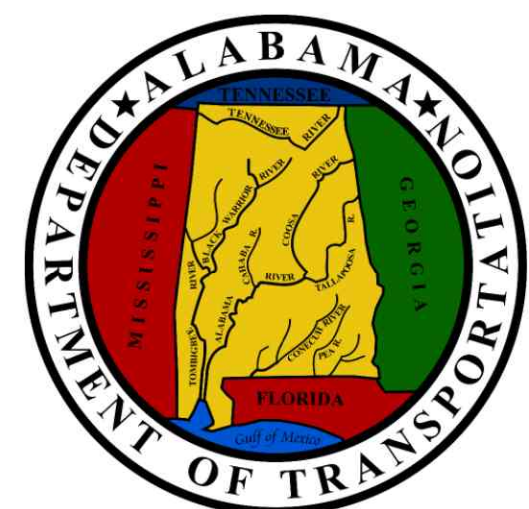

NEEL-SCHAFFER

LEGEND

- REQUIRED RIGHT-OF-WAY
- PROPERTY LINES
- EXISTING RIGHT-OF-WAY
- EXISTING ROADWAY TO REMAIN
- EXISTING ROADWAY TO BE REMOVED
- EXISTING BRIDGE
- REQUIRED PAVEMENT
- REQUIRED CONCRETE

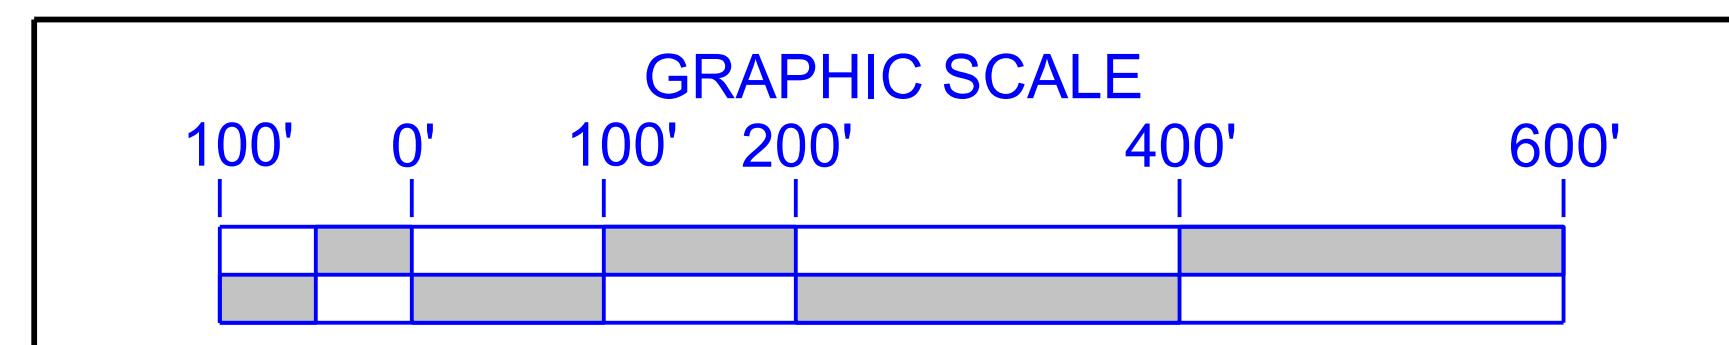




ALABAMA DEPARTMENT
OF TRANSPORTATION

PROJECT NO. HSIP-0006(611)


ACCESS MANAGEMENT ALONG SR-6 (US-82) FROM
JUG FACTORY ROAD TO THE SR-5 INTERCHANGE

TUSCALOOSA COUNTY AND BIBB COUNTY

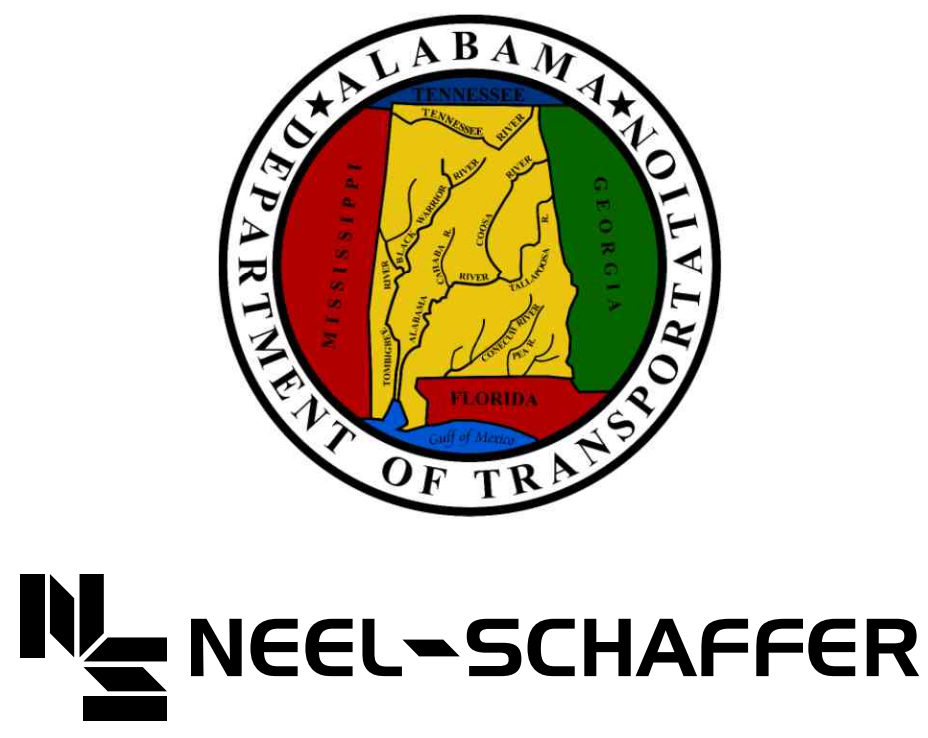

LEGEND

- REQUIRED RIGHT-OF-WAY
- PROPERTY LINES
- EXISTING RIGHT-OF-WAY
- EXISTING ROADWAY TO REMAIN
- EXISTING ROADWAY TO BE REMOVED
- EXISTING BRIDGE
- REQUIRED PAVEMENT
- REQUIRED CONCRETE

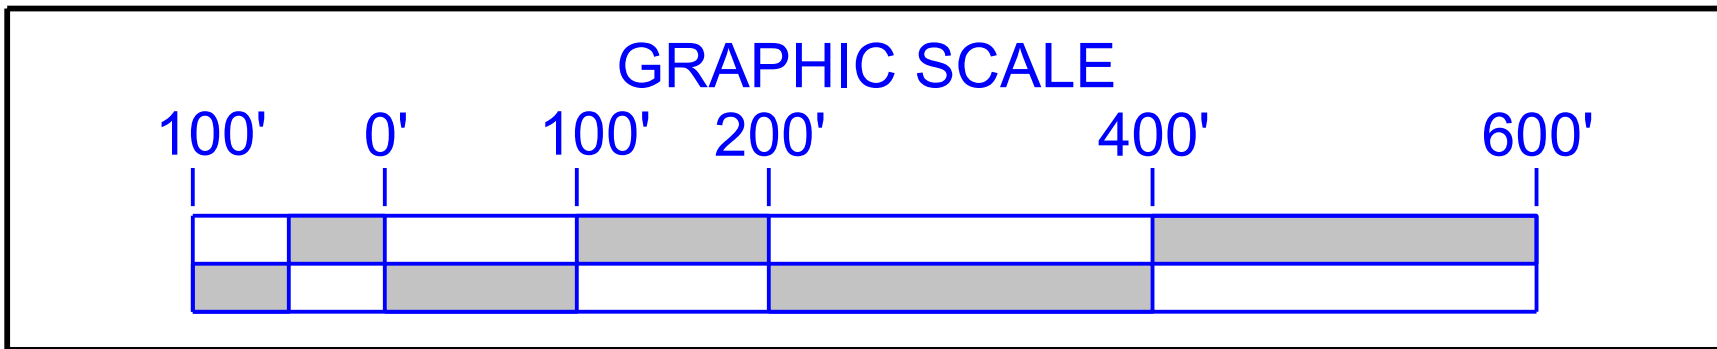




ALABAMA DEPARTMENT
OF TRANSPORTATION

PROJECT NO. HSIP-0006(611)

ACCESS MANAGEMENT ALONG SR-6 (US-82) FROM
JUG FACTORY ROAD TO THE SR-5 INTERCHANGE


TUSCALOOSA COUNTY AND BIBB COUNTY

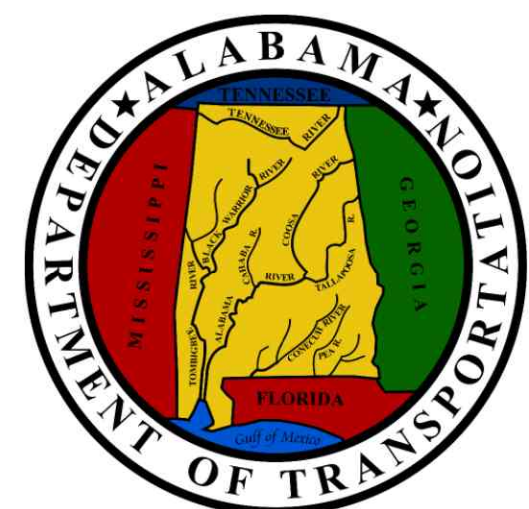

NEEL-SCHAFER

LEGEND

- REQUIRED RIGHT-OF-WAY
- PROPERTY LINES
- EXISTING RIGHT-OF-WAY
- EXISTING ROADWAY TO REMAIN
- EXISTING ROADWAY TO BE REMOVED
- EXISTING BRIDGE
- REQUIRED PAVEMENT
- REQUIRED CONCRETE

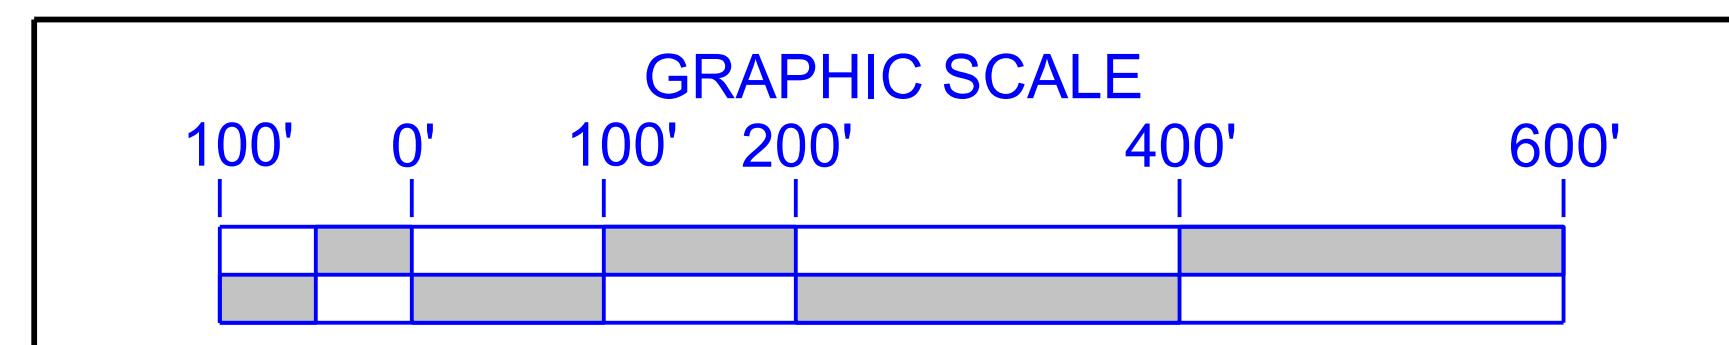




ALABAMA DEPARTMENT
OF TRANSPORTATION

PROJECT NO. HSIP-0006(611)

ACCESS MANAGEMENT ALONG SR-6 (US-82) FROM
JUG FACTORY ROAD TO THE SR-5 INTERCHANGE

TUSCALOOSA COUNTY AND BIBB COUNTY

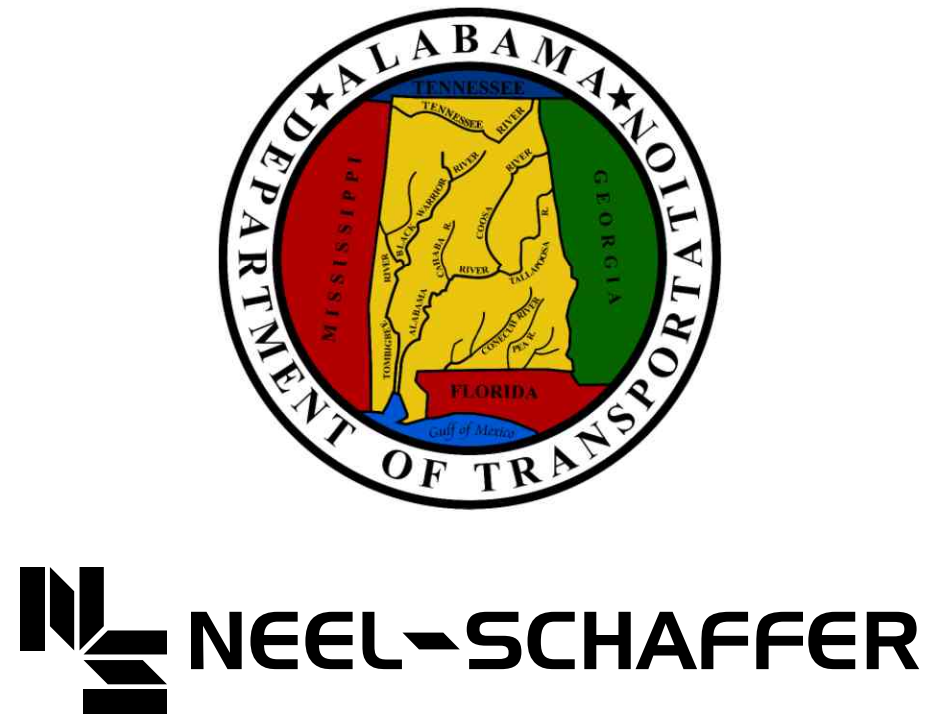

LEGEND

- REQUIRED RIGHT-OF-WAY
- PROPERTY LINES
- EXISTING RIGHT-OF-WAY
- EXISTING ROADWAY TO REMAIN
- EXISTING ROADWAY TO BE REMOVED
- EXISTING BRIDGE
- REQUIRED PAVEMENT
- REQUIRED CONCRETE

